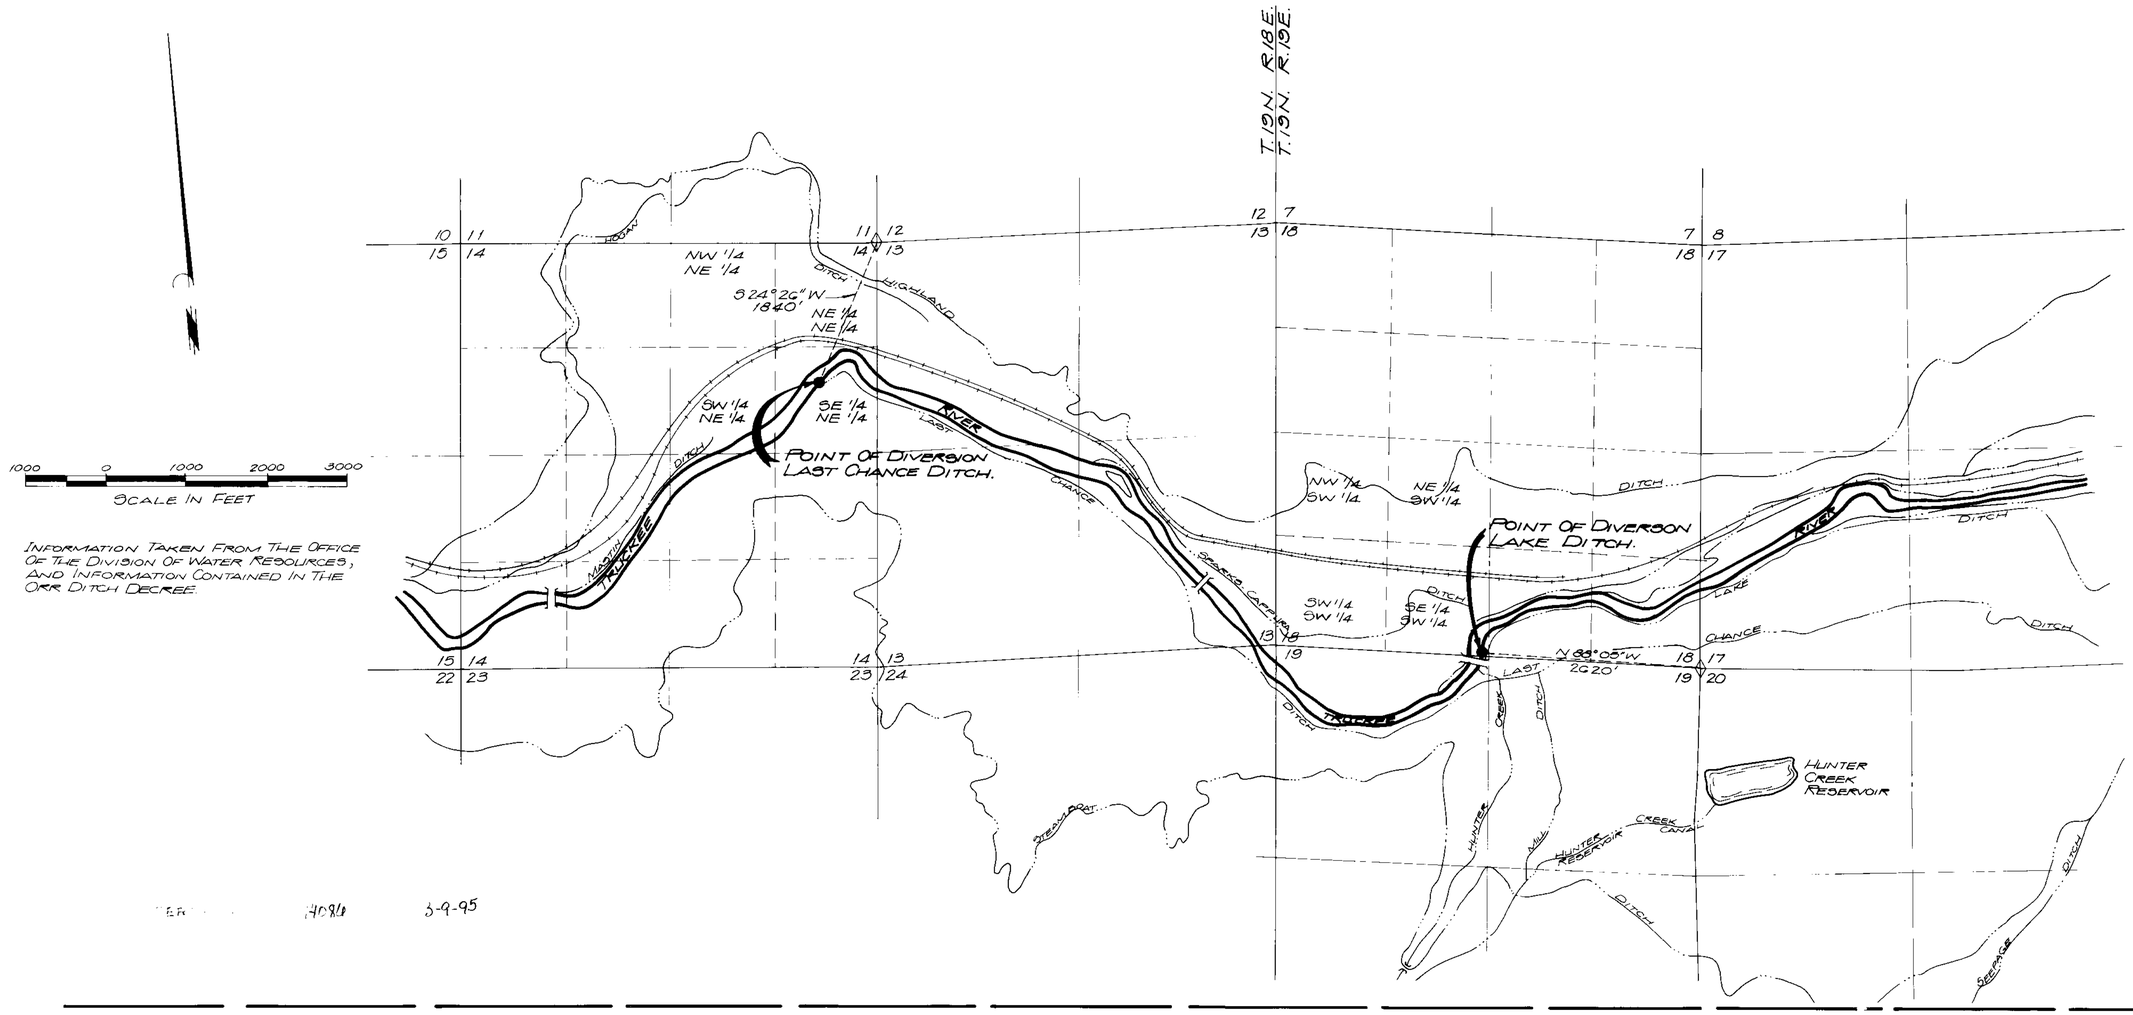

INFORMATION TAKEN FROM THE OFFICE OF THE DIVISION OF WATER RESOURCES, AND INFORMATION CONTAINED IN THE ORR DITCH DECREE.

4086 3-9-95

BASIS OF BEARINGS

IDENTICAL TO THE PLAT OF FREY RANCH FILE NO. 287466 IN THE OFFICIAL RECORDS OF WASHOE COUNTY, NEVADA. i.e. THE EAST LINE OF THE NORTHEAST 1/4 OF SECTION 26, T.19N., R.19E., M.D.M. BEING N00°20'37"W.

SECTION 26
T. 19N., R. 19E., M.D.M.

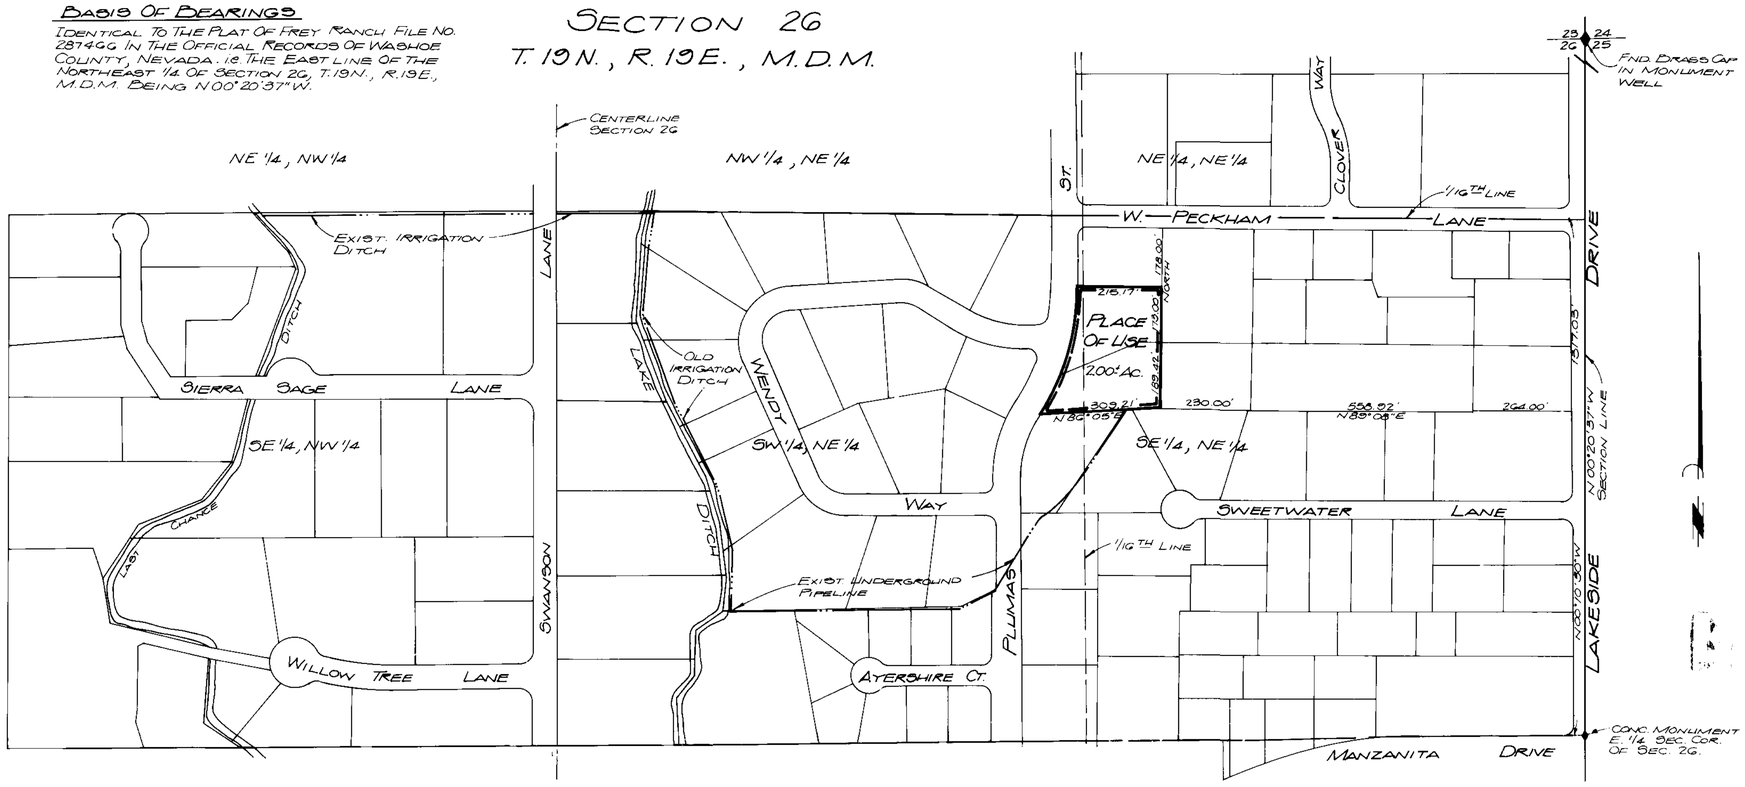

I, GEORGE G. LINDESMITH, BEING FIRST DULY SWORN, DEPOSE AND SAY THAT THIS MAP, CONSISTING OF ONE SHEET, HAS BEEN CORRECTLY DRAWN FROM DATA COMPLIED FROM THE DIVISION OF WATER RESOURCES, AND OTHER RECORD DATA AS INDICATED, THAT IT TRULY AND CORRECTLY REPRESENTS THE LOCATION AND EXTENT OF WORKS PROPOSED TO DIVERT WATER FROM THE TRUCKEE RIVER, IN WASHOE COUNTY, NEVADA, AND USED AS DECREED.

George G. Lindesmith
GEORGE G. LINDESMITH
WATER RIGHTS SURVEYOR NO. 704

SUBSCRIBED TO AND SWORN TO ME THIS 23rd DAY OF OCTOBER 1985. NOTARY PUBLIC IN AND FOR WASHOE COUNTY, NEVADA. MY COMMISSION EXPIRES 11/14/87

Elizabeth Gray
NOTARY PUBLIC

200 0 200 400 600
SCALE IN FEET

MAP TO ACCOMPANY AN APPLICATION TO CHANGE THE POINT OF DIVERSION OF A PORTION OF THE PUBLIC WATERS OF THE STATE OF NEVADA, HERETOFORE APPROPRIATED FROM THE TRUCKEE RIVER, UNDER CLAIM NO. 178½ OF THE ORR DITCH DECREE.

BY: J. MALCOLM EDMISTON
SHARP AND ASSOCIATES, INC.

JOB NO. 5285-20

49479