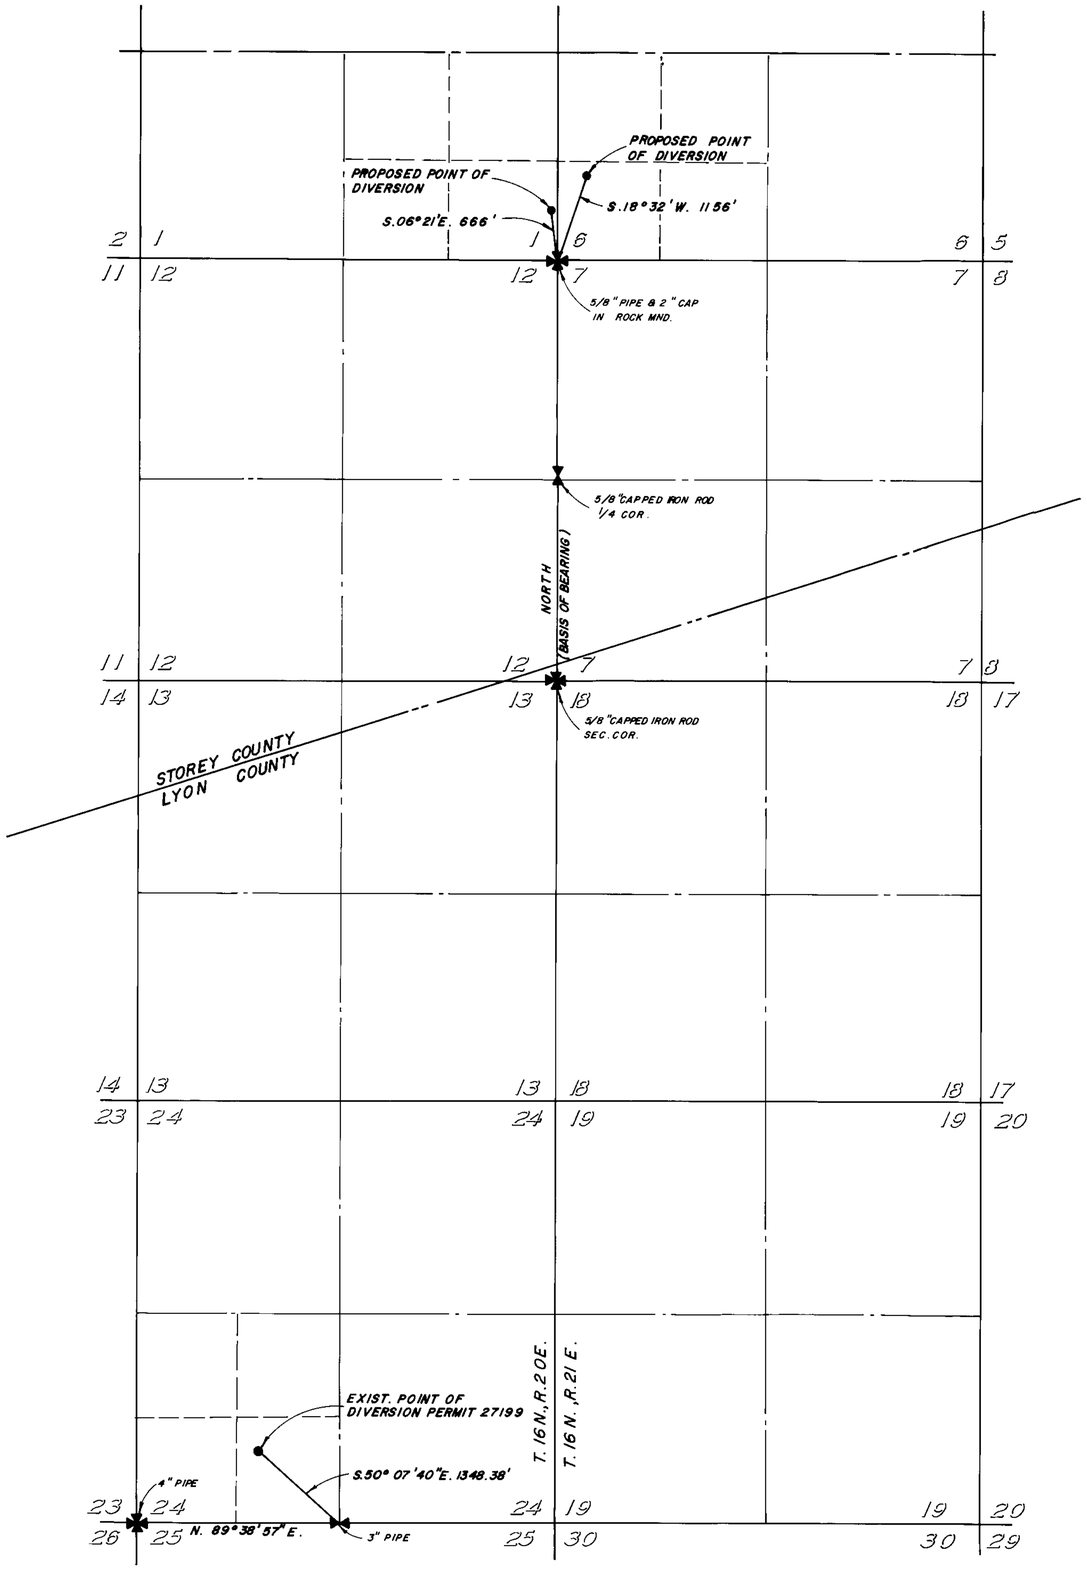

STATE OF NEVADA
CARSON CITY S.S.

I, Brian A. Randall, being first duly sworn, depose and say that this map, consisting of one sheet, has been correctly drawn to the designated scale, from field notes of a survey made under my supervision on the 26 th day of September, 1985, and record information on file at the Division of Water Resources. That it truly and correctly represents the proposed location and extent of the works used to divert water from underground sources in Storey County, Nevada by Julius Bunkowski, for Quasi-municipal and domestic purposes, that the proposed and existing points of diversion are fully and correctly designated hereon.

Brian A. Randall
STATE WATER RIGHT SURVEYOR NO. 605

Subscribed and sworn to before me this 30th day of October, 1985.
Notary Public in and for Carson City, Nevada.

Jessica D. Schmidt
Notary Public

NOTE: Use maps on file at the Division of Water Resources under Application 27199 to support the existing place of use and under Application 47997 to support the proposed place of use.

BASIS OF BEARING: West line of the SW 1/4, Section 7, T. 16N., R. 21E. M.D.B. & M. (North as per G.L.O. Plat as shown on map on file at the Division of Water Resources under Application 48097.)

0 500 1000 2000 3000
SCALE: 1" = 1000'

49493 + 49494

OCT 30 1985

NORTH

RESOURCE CONCEPTS INC.
340 North Minnesota Street, Carson City, Nevada 89701 (702) 883-1600
ENGINEERING · ECONOMICS · RESOURCE PLANNING

JOB NO.	83-104
DATE	10-29-85
REVISED	
DRAWN BY	mld
Sheet 1 of 1	

MAP

TO ACCOMPANY APPLICATIONS TO CHANGE THE POINT OF DIVERSION & PLACE OF USE OF A PORTION OF PERMIT 27199 FOR QUASI-MUNICIPAL & DOMESTIC PURPOSES BY

JULIUS BUNKOWSKI

FROM UNDERGROUND SOURCES IN STOREY COUNTY, NEVADA

54180 **49494 49493**