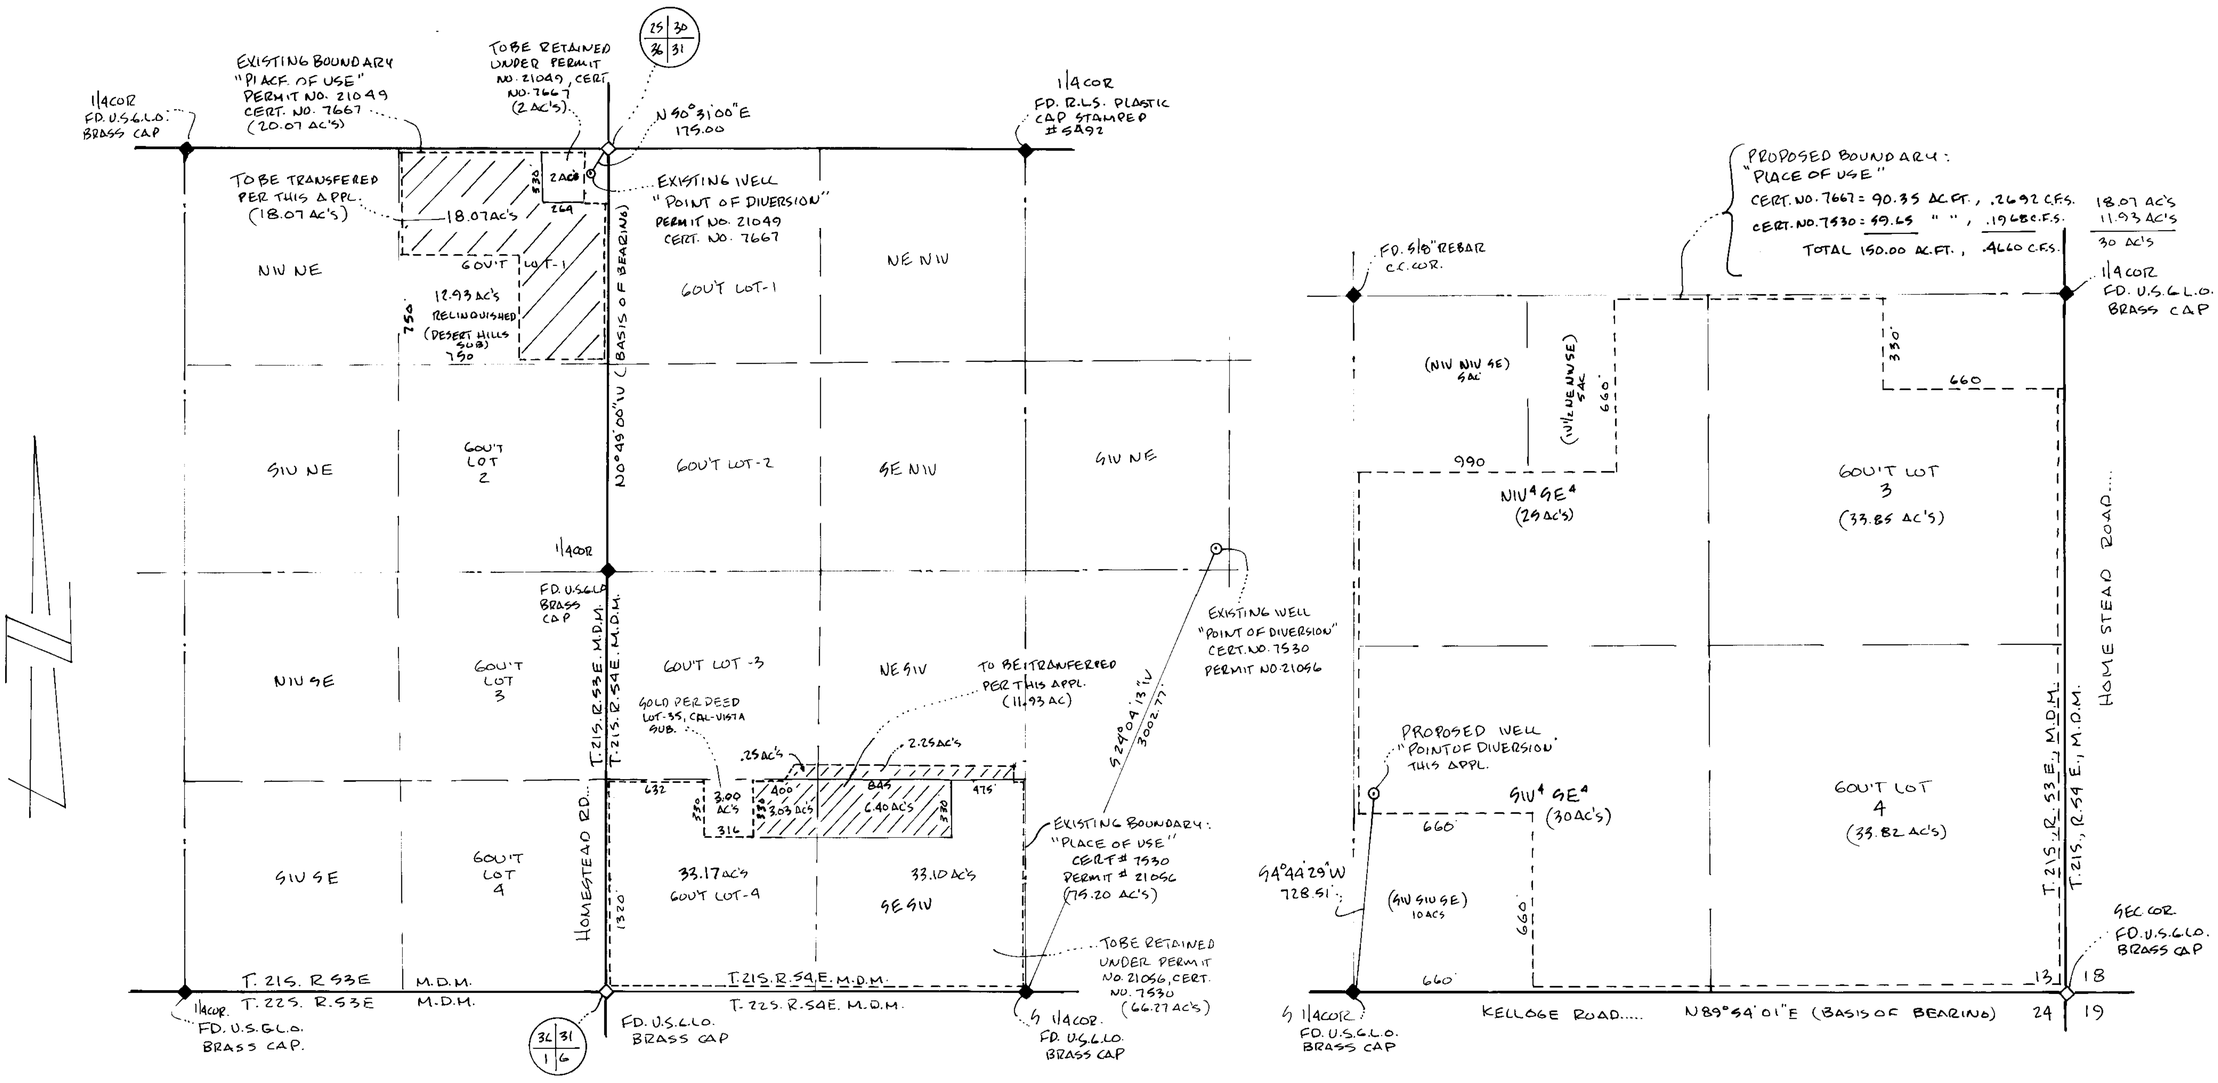

SECTION 36
TOWNSHIP 21 SOUTH, RANGE 53 EAST
M.D.M. NYE COUNTY

SECTION 31
TOWNSHIP 21 SOUTH, RANGE 54 E
NEVADA

EXISTING: "POINT OF DIVERSION AND PLACE OF USE"

SECTION 13
TOWNSHIP 21 SOUTH, RANGE 53 EAST. M.D.M.
NYE COUNTY, NEVADA

PROPOSED: "POINT OF DIVERSION AND PLACE OF USE"

STATE OF NEVADA } S.S.
COUNTY OF NYE

I EDWARD L. SCHENET BEING FIRST DULY SWORN DEPOSE AND SAY THAT THIS MAP CONSISTING OF ONE SHEET HAS BEEN CORRECTLY DRAWN TO THE DESIGNATED SCALE FROM FIELD NOTES OF A SURVEY MADE UNDER MY SUPERVISION AND DIRECTION ON THE 20th DAY OF SEPT., 1985 THAT IT TRULY AND CORRECTLY REPRESENTS THE LOCATION AND EXTENT OF WORKS USED TO DIVERT WATER FROM AN UNDERGROUND SOURCE IN THE PAHRUMP VALLEY BASIN IN NYE COUNTY, NEVADA BY ERNEST WILLINGER AND MAGDA WILLINGER FOR IRRIGATION AND DOMESTIC UNDER CERT. NO. 7667, PERMIT NO. 21049 AND CERT. NO. 7530 PERMIT NO. 21056 THAT THE EXISTING POINT OF DIVERSION AND PLACE OF USE UNDER CERT. NO. 7667 AND CERT. NO. 7530 IS CORRECTLY SHOWN HERE ON. THAT THE PROPOSED POINT OF DIVERSION AND PLACE OF USE APPLIED FOR UNDER THIS APPLICATION TO CHANGE THE POINT OF DIVERSION OF A PORTION OF WATER ARE CORRECTLY DESIGNATED HERE ON AND THAT THE LAND'S UPON WHICH WATER APPROPRIATED UNDER CERT. NO. 7667 AND 7530 ARE TO BE USED IS ACCURATELY OUTLINED HERE ON AND SAID LANDS ARE OWNED OR CONTROLLED BY THE APPLICANT.

C.N. PHILLIPS
Notary Public - State Of Nevada
COUNTY OF NYE
My Appointment Expires Mar 23, 1989

Edward L. Schenet
EDWARD L. SCHENET, STATE WATER RIGHTS SURVEYOR, CERT. NO. 595

SUBSCRIBED AND SWORN TO BEFORE ME THIS 1st DAY OF October, 19 85

C.N. Phillips
NOTARY PUBLIC IN AND FOR SAID COUNTY AND STATE

MY COMMISSION EXPIRES March 23, 19 89.

BAR SCALE:

EXISTING: "POINT OF DIVERSION AND PLACE OF USE"

1200 1000 800 600 400 200 0 500 1000 1500 2000

SCALE: 1" = 500'

PROPOSED: "POINT OF DIVERSION AND PLACE OF USE"

200 400 200 0 500 1000 1500

SCALE: 1" = 300

BASIS OF BEARING:

EXISTING "PLACE OF USE"
NORTH 0°49'00" WEST BEING THE EAST LINE OF THE SECTION 36, TOWNSHIP 21 SOUTH, RANGE 53 EAST, M.D.M., NYE COUNTY, NEVADA AS SHOWN ON FILE WITH THE B.L.M., WASHINGTON D.C. DATED 9-22-49

PROPOSED "PLACE OF USE":
N 89° 54'01" E BEING THE SOUTH LINE OF THE SE1/4 OF SECTION 13, T. 21 S. R. 53 E., M.D.M., NYE COUNTY, NEVADA AS SHOWN ON "PARCEL MAP" DOC. NO. 61711 DATED MAY 21, 1982 AND RECORDED IN THE OFFICE OF THE NYE COUNTY, RECORDER.

MAP TO ACCOMPANY (TWO) APPLICATIONS TO CHANGE THE "POINT OF DIVERSION AND THE PLACE OF USE" OF A PORTION OF:
CERT. NO. 7667, PERMIT 21049 AND CERT. NO. 7530, PERMIT NO 21056
FOR: IRRIGATION AND DOMESTIC PURPOSES
BY: ERNEST WILLINGER AND MAGDA WILLINGER
FROM: AN UNDERGROUND WATER SOURCE IN THE PAHRUMP VALLEY BASIN - NYE COUNTY, NEVADA