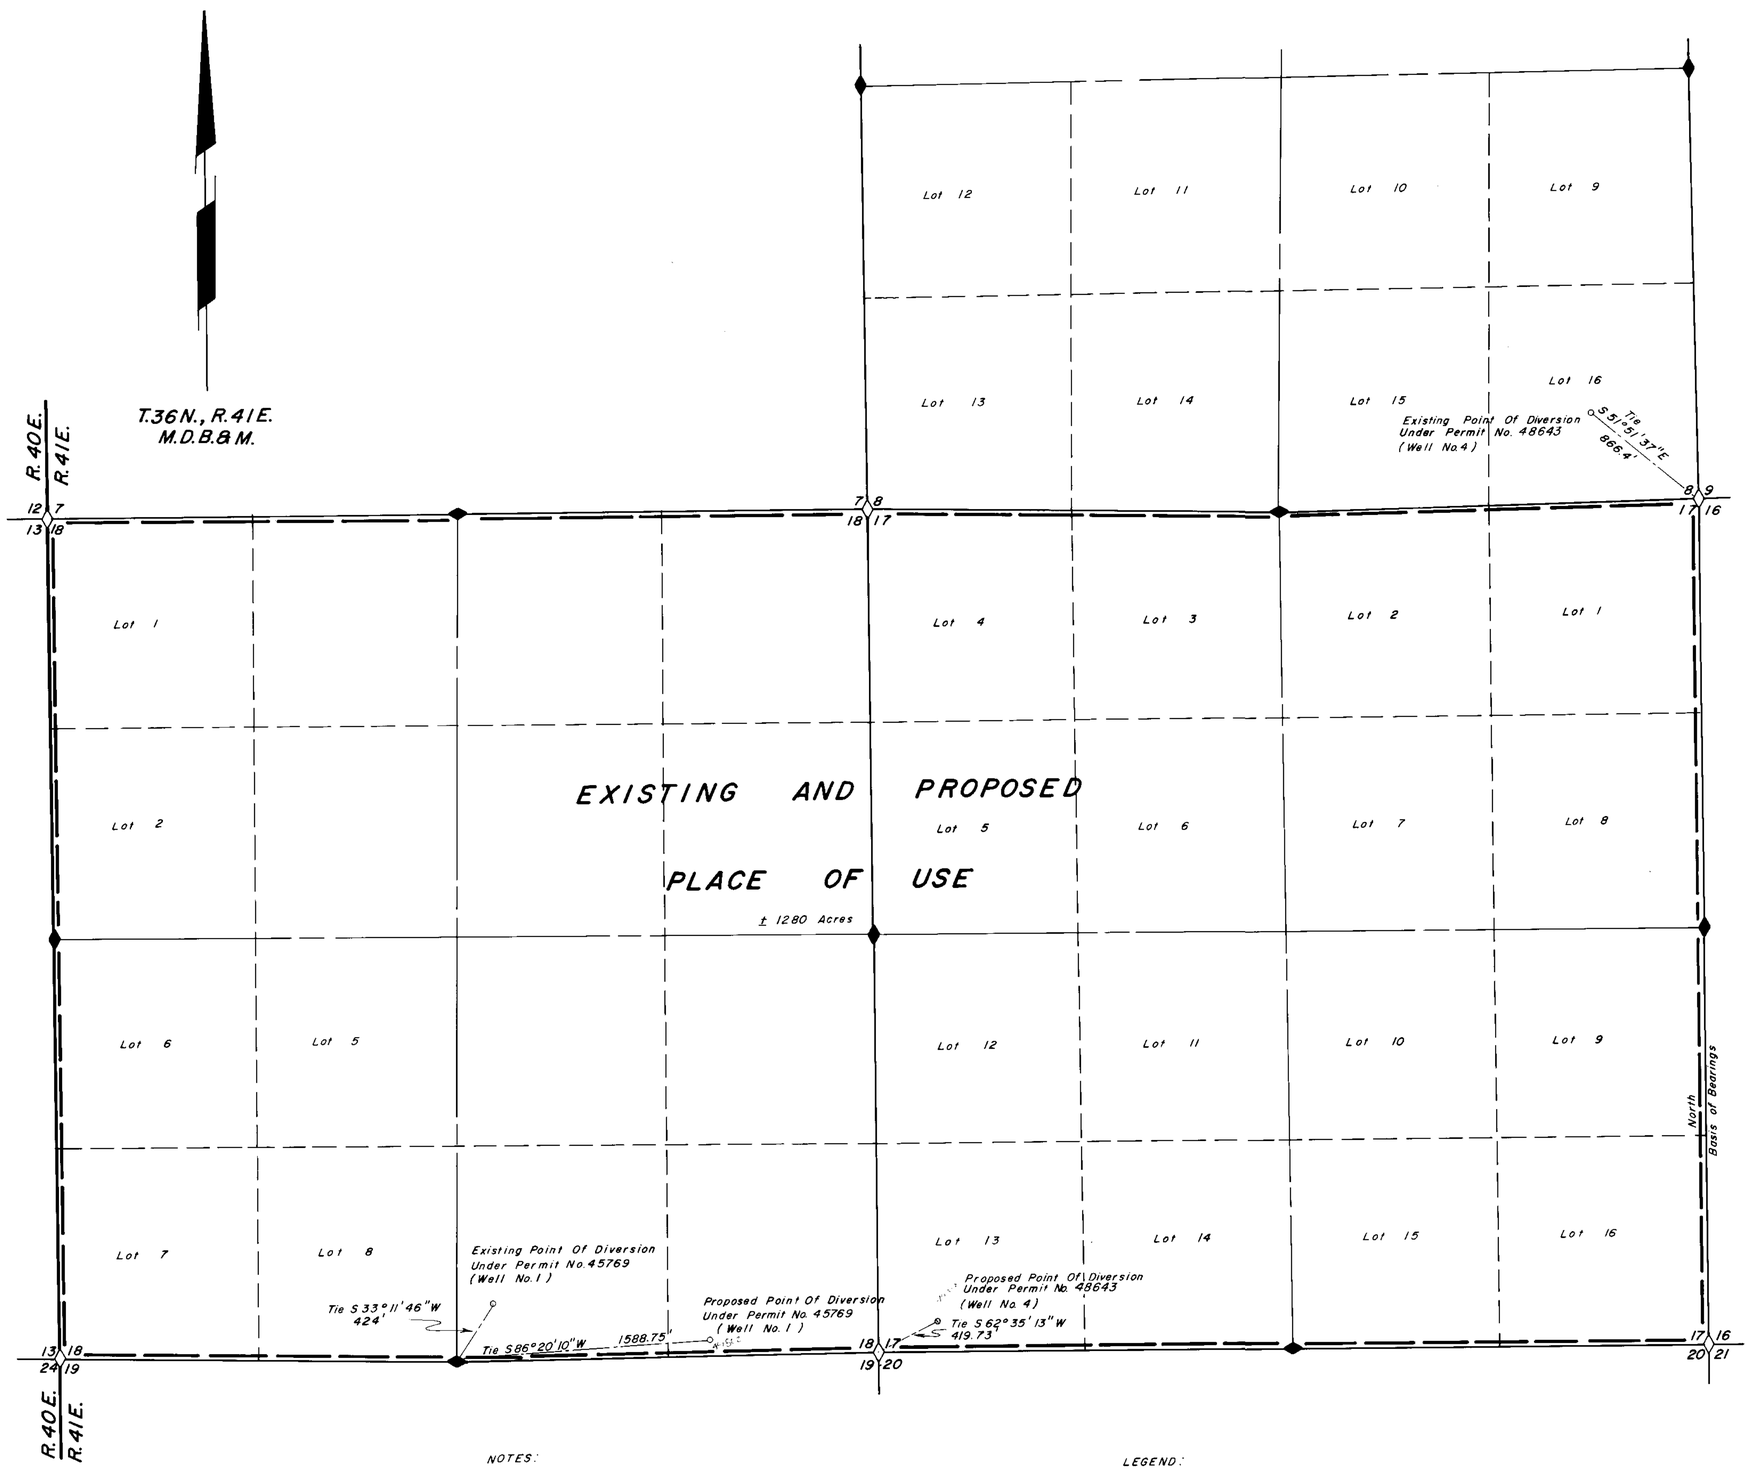

NOTES:

Basis of bearings taken from BLM Dependent Resurvey of T.36N.,R.41E. M.D.B.&M. dated February 3, 1972.

LEGEND:

- Tie Lines
- Existing & Proposed Place Of Use
- Found Section Corner BLM Brass Cap
- Found 1/4 Corner BLM Brass Cap

State of Nevada } S.S.
County of Humboldt }

I, Mark E. Smith, being first duly sworn, depose and say that this map, consisting of one sheet, numbered from 1 to 1, inclusive, has been correctly drawn to the designated scale from field notes of a survey made by me, or under my supervision and direction, between the thirtyth day of October, and the first day of November, 1985; that it truly and correctly represents the proposed location and extent of the place of use, and the point of diversion of water heretofore appropriated under permit numbers 45769 and 48643 from an underground source in Humboldt County, Nevada by Pinson Mining Company for Mining, Milling and Domestic purposes

That the proposed point of diversion, the existing point of diversion, the existing place of use, the proposed place of use, the location and names of all other works, and the boundary of all lands, showing by 40-acre subdivisions the areas proposed to be served, are fully and correctly designated hereon.

Mark E. Smith
Mark E. Smith State Water Right Surveyor No. 701

Subscribed and sworn to before me on this 12th day of November, 1985.

Bilfana D. Wallback
Notary Public

BILFANA D. WALLBACK
Notary Public - State of Nevada
Appointment Recorded in Washoe County
My Appointment Expires: [illegible]

Scale 1" = 500'

500 0 500 1000 1500 2000

Map To Accompany Application To
Change The Point Of Diversion And Manner Of Use
Under Permits Nos. 45769 And 48643
For Mining, Milling And Domestic Purposes
By Pinson Mining Company
From An Underground Source
In Humboldt County, Nevada

49502