MAP TO ACCOMPANY APPLICATIONS TO APPROPRIATE WATER & STEAM FOR GEOTHERMAL PURPOSES & INDUSTRIAL

STATE OF NEVADA }
COUNTY OF CHURCHILL } SS

I LOWELL D EMERY BEING FIRST DULY SWORN DEPOSE AND SAY THAT THIS MAP CONSISTING OF ONE SHEET NUMBERED FROM 1 TO 1 INCLUSIVE HAS BEEN CORRECTLY DRAWN THE DESIGNATED SCALE FROM FIELD NOTES OF A SURVEY MADE BY ME BETWEEN THE 28TH DAY OF OCT. AND THE 4TH DAY OF NOV. 1986 THAT IT TRULY AND CORRECTLY REPRESENTS THE LOCATION OF THE WORKS USED TO DIVERT WATER FROM AN UNDERGROUND SOURCE IN CHURCHILL COUNTY BY

MUNSON GEOTHERMAL INC.
APPLICANT

FOR THE PURPOSE OF GEOTHERMAL USE THAT THE PROPOSED POINT OF DIVERSION PROPOSED WELL SITES ARE FULLY AND CORRECTLY DESIGNATED THEREON.

Lowell D Emery
LOWELL D EMERY RLS 1251 SWRS 536

SUBSCRIBED AND SWORN TO BEFORE ME THIS 6 DAY OF 11-6-85 1985. A NOTARY PUBLIC IN AND FOR CHURCHILL COUNTY, NEVADA.

Gina E Thompson
NOTARY PUBLIC

REGISTERED LAND SURVEYOR · STATE OF NEVADA · LOWELL D. EMERY · 1251

Notary Public · State of Nevada · Appointment Recorded in Churchill County · MY APPOINTMENT EXPIRES SEPT. 14, 1988

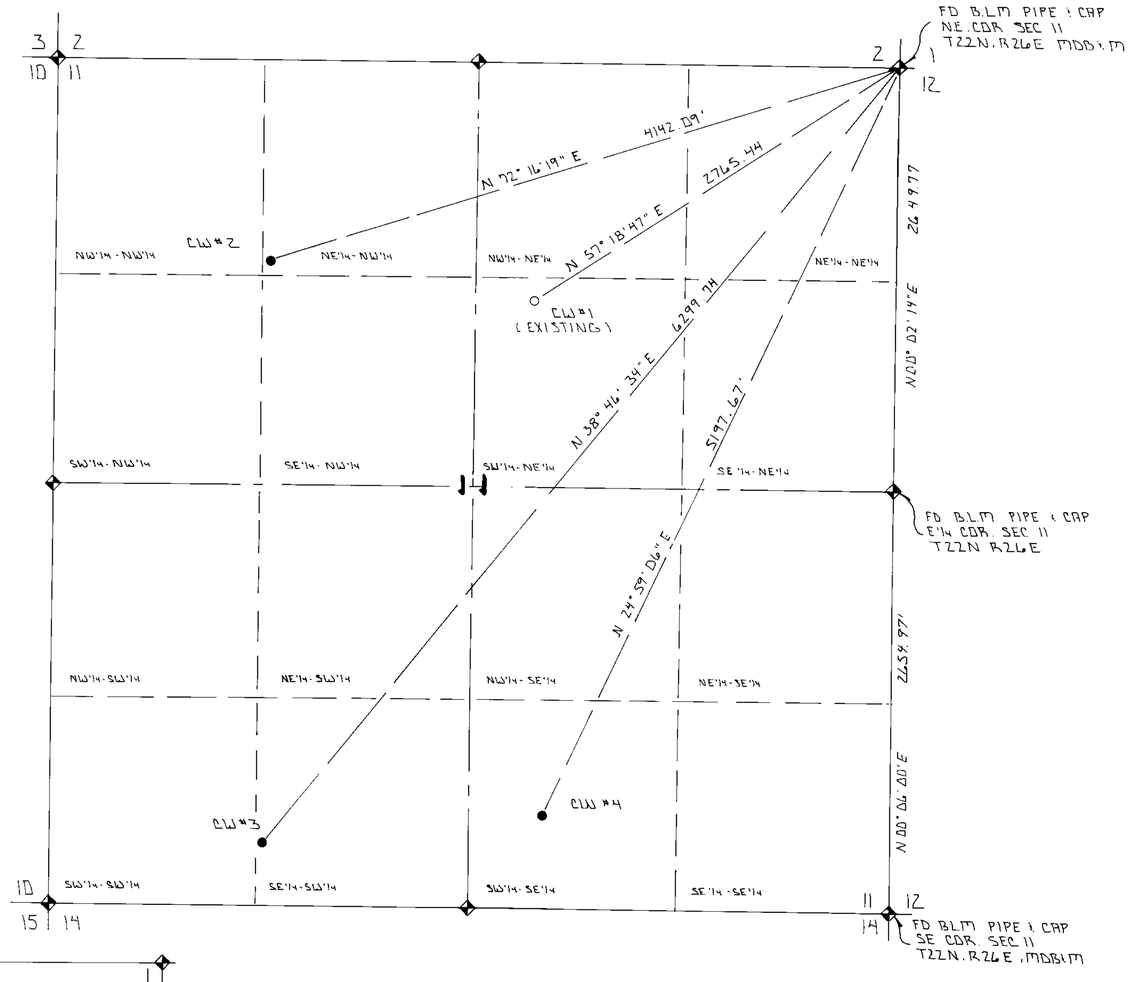

SEC 11. T22 N. R26E MDB&M

SCALE 1" = 500'

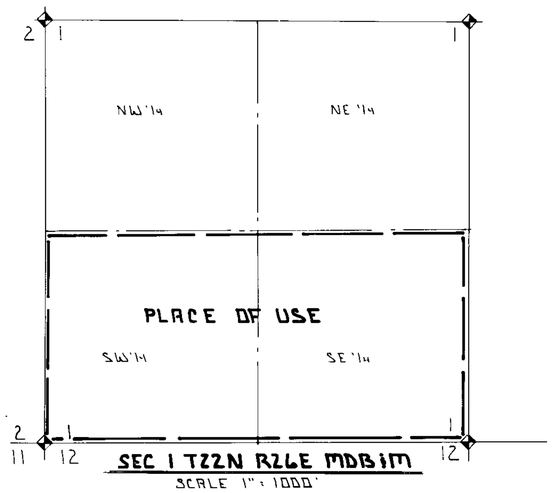

SEC 1 T22N R26E MDB&M

SCALE 1" = 1000'

BASIS OF BEARING

N0°06' 00" E ON THE EAST LINE OF THE SE¼ SEC 11, T22N, R26E, MDB&M AS PER B.L.M. TOWNSHIP PLAT OF DEPENDENT RESURVEY DATED JAN. 5, 1978

LEGEND

- PROPOSED WELL SITE
- EXISTING WELL SITES
- ¼ COR
- ¼ COR. OR SEC COR.

SCALE 1" = 500 FT.

0 500 1000 1500 2000 2500 3000

FILED
JAN 06 1986
STATE ENGINEER'S OFFICE

EMERY & ASSOCIATES

MAP TO ACCOMPANY APPLICATIONS TO APPROPRIATE WATER & STEAM FOR GEOTHERMAL PURPOSES & INDUSTRIAL

BY: MUNSON GEOTHERMAL INC.

FROM: AN UNDERGROUND SOURCE

DRAWN BY: T.D. LARKIN
DATE: NOV. 4, 1985
SCALE: AS NOTED

SURVEYED BY:
LOWELL D EMERY SWRS 536
P.O. BOX 84
FALLON, NEVADA 89406

59704T 58401T 49511 49510 49509 49508