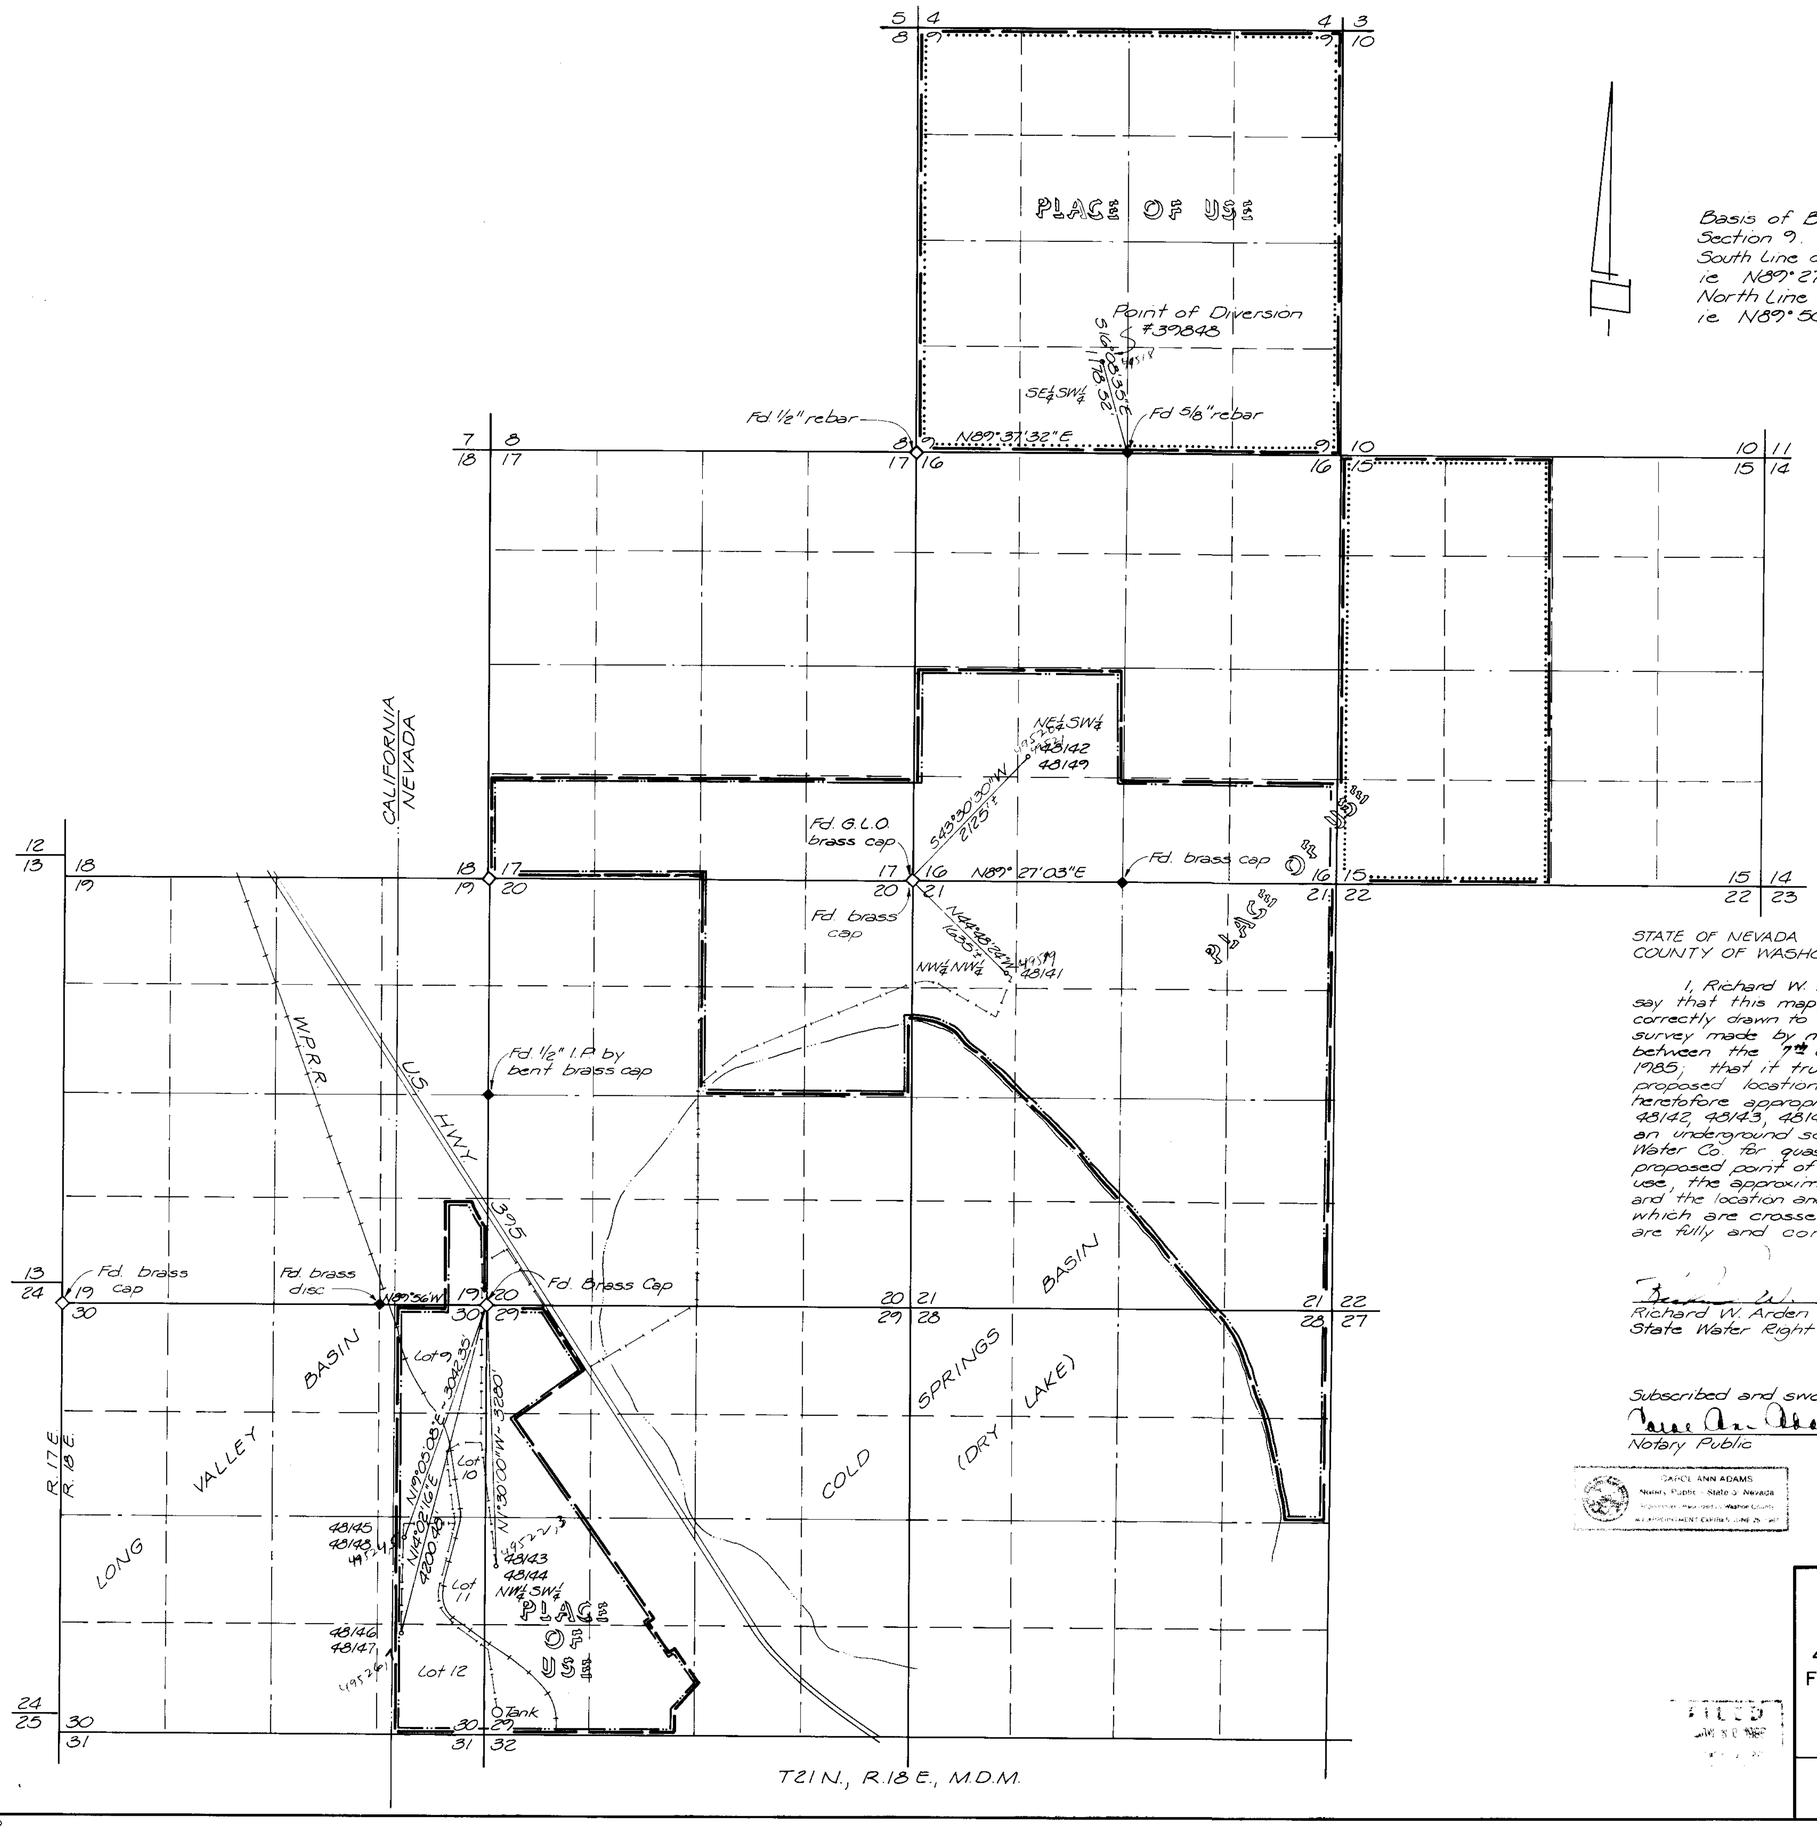

Basis of Bearing: South line of the SW 1/4 Section 9. ie N89°37'32"E
South Line of S.W 1/4 Section 16, T.21N., R.18E., M.D.M. ie N89°27'03"E R/S Washoe County #3498
North Line of Section 30, T.21N., R.18E., M.D.M. ie N89°56'00"W GLO plat 1943

- Proposed Place of Use
- Existing Place of Use 48141-49
- Existing Place of Use 39848
- Transmission Main

STATE OF NEVADA
COUNTY OF WASHOE ss

I, Richard W. Arden, being first duly sworn, depose and say that this map, consisting of one sheet, has been correctly drawn to the designated scale from field notes of a survey made by me, or under my supervision and direction, between the 7th day of Oct. and the 17th day of Oct. 1985; that it truly and correctly represents the proposed location and the extent of the place of use of water heretofore appropriated under permit nos. 39848, 48141, 48142, 48143, 48144, 48145, 48146, 48147, 48148, 48149 from an underground source in Washoe County by Reno Park Water Co. for quasi-municipal & domestic purposes. That the proposed point of diversion, the location of the place of use, the approximate size and capacity of the diverting conduit, and the location and names of all other works or streams which are crossed by or connected with said works, are fully and correctly designated hereon.

Richard W. Arden
State Water Right Surveyor No. 307

Subscribed and sworn to before me this 17th day of Oct., 1985.

Carol Ann Adams
Notary Public

CAROL ANN ADAMS
Notary Public - State of Nevada
Appointment Recorded - Washoe County
MY APPOINTMENT EXPIRES JUNE 25, 1987

0 1000 2000 3000 4000 5000
Scale: 1" = 1000'

MAP TO ACCOMPANY APPLICATION
TO CHANGE PLACE OF USE
UNDER APPLICATION Nos. 39848, 48141, 48142, 48143 48144, 48145, 48146, 48147, 48148, 48149
FOR QUASI-MUNICIPAL & DOMESTIC PURPOSES
BY RENO PARK WATER COMPANY
FROM AN UNDERGROUND SOURCE
WASHOE COUNTY, NEVADA

SEA ENGINEERS/PLANNERS
950 INDUSTRIAL WAY
SPARKS, NEVADA

JOB NO. 1235-001-851
DATE Sept. 1985
DR. MCW

FILED

49518