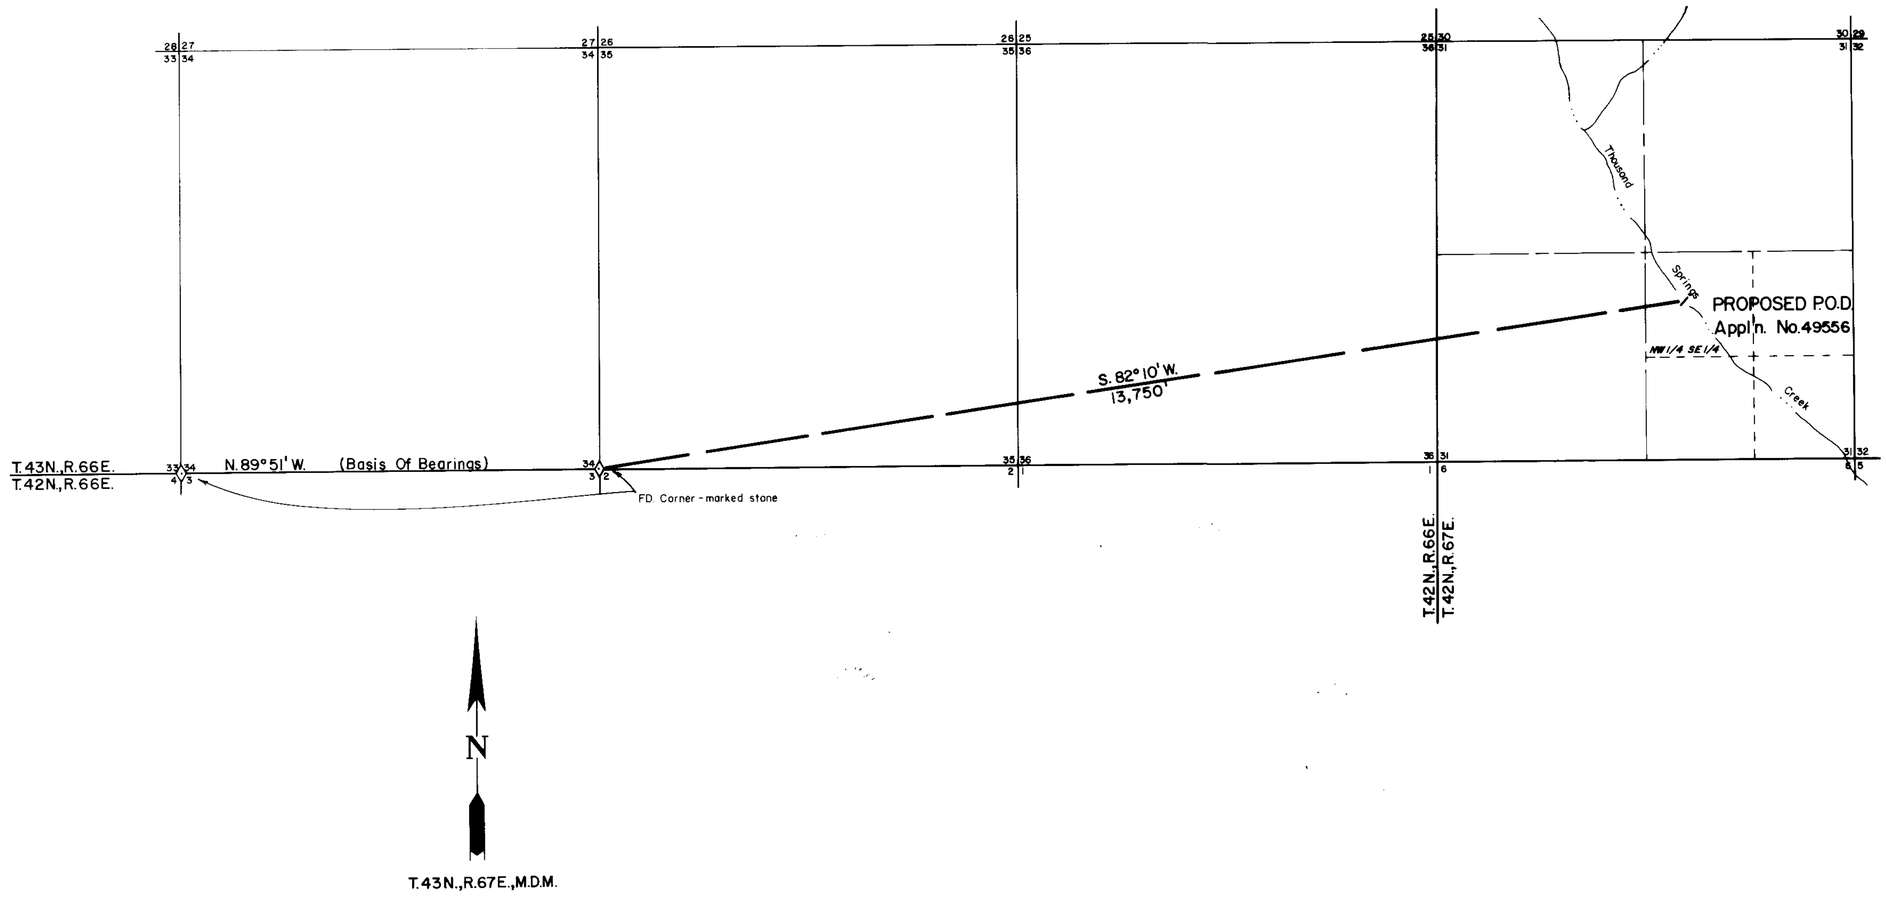

STATE OF NEVADA }
COUNTY OF ELKO } ss.

I, William A. Nisbet, being first duly sworn, depose and say that this map consisting of one sheet, has been correctly drawn to the designated scale from a survey utilizing U.S.G.S. topographic maps, G.L.O. survey plats, original surveyors notes and found corner information from previous surveys, made under my supervision and direction, on the 14th day of November, 1985; that it truly and correctly represents the proposed location and extent of the works used to divert water from THOUSAND SPRINGS CREEK in ELKO COUNTY by the LANDS OF SIERRA, INC. for STORAGE PURPOSES. That the proposed points of diversion, the approximate location of all works which will cross or connect with the proposed [illegible] the boundary of all lands, showing by 40-acre subdivisions the [illegible] to be served, are fully and correctly designated thereon.

William A. Nisbet
STATE WATER RIGHT SURVEYOR NO. 448

REGISTERED LAND SURVEYOR, STATE OF NEVADA
WILLIAM A. NISBET
1/2/86
3805

Leora Bernadot
Subscribed to before me this 2[illegible] day of Jan, 198[illegible]
NOTARY PUBLIC in and for ELKO COUNTY, NEVADA.

LEORA BERNADOT
Notary Public State of Nevada
Elko County, Nevada
My appointment expires May 2, 1986

BASIS OF BEARINGS: South line of section 34, T.43N., R.66E., bears N.89°51'W per GLO plat dated May 5, 1881.

0 500 1000 2000 3000 4000 5000
SCALE: 1" = 1000'

FILED
JAN 07 1986
STATE ENGINEER'S OFFICE

NO.	BY	DATE	DESCRIPTION	CHK'D	APP'D
			REVISIONS		

DRAWN BY DJF
JOB NO. 2435-009
APPROVED BY [illegible]
DATE DECEMBER 1985

MAP

TO ACCOMPANY APPLICATION
TO APPROPRIATE WATER
FOR
STORAGE PURPOSES
BY
LANDS OF SIERRA, INC.
FROM THOUSAND SPRINGS CREEK

CHILTON ENGINEERING CHARTERED
ELKO LAS VEGAS RENO

W85026

1/1

49556