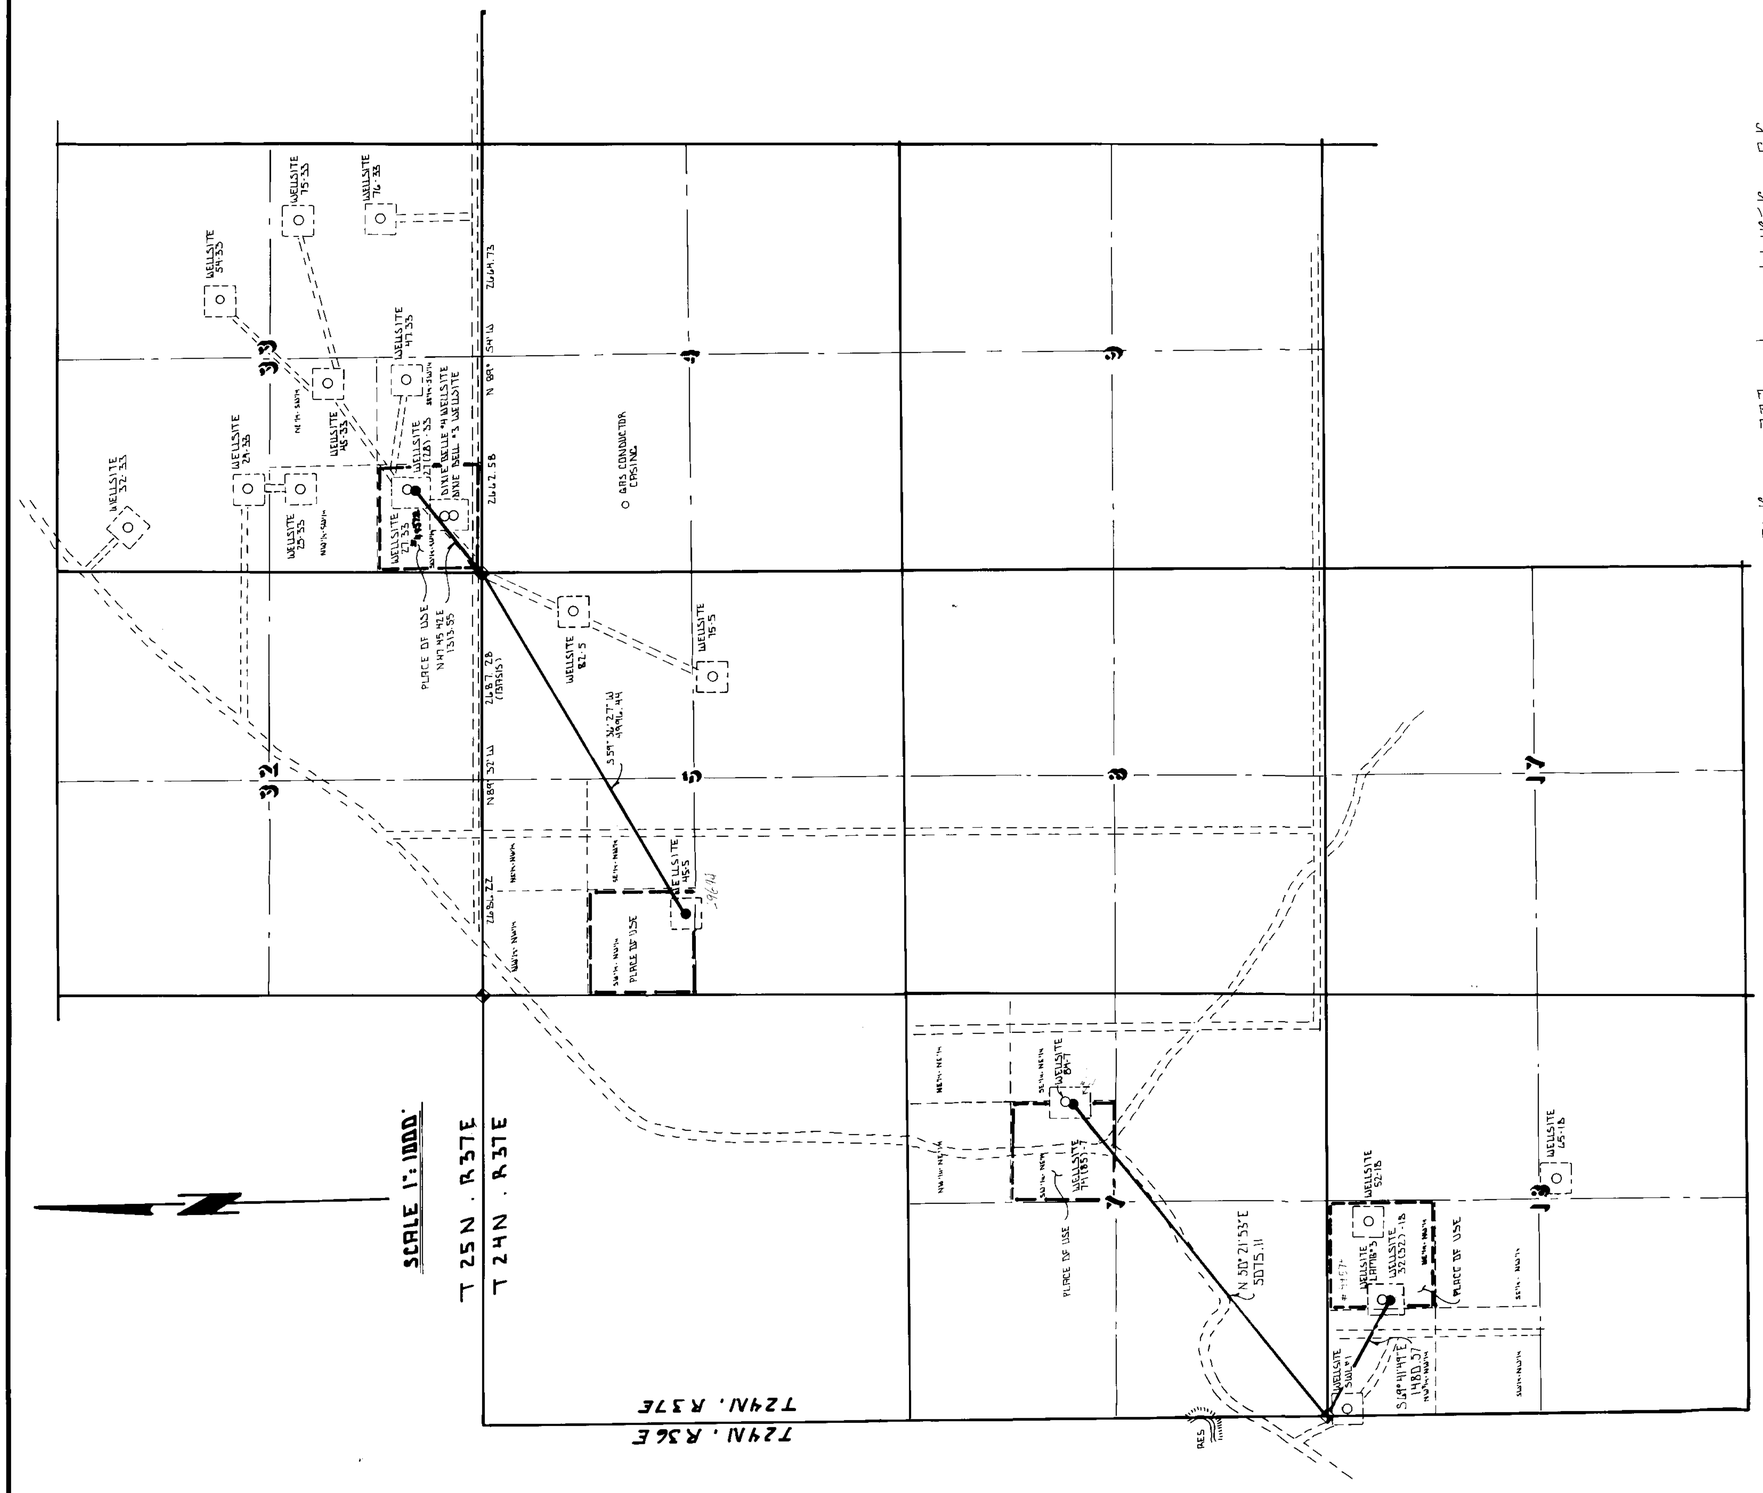

STATE OF NEVADA }
COUNTY OF CHURCHILL } SS

I LOWELL D EMERY BEING FIRST DULY SWORN DEPOSE AND SAY THAT THIS MAP CONSISTING OF ONE SHEET NUMBERED FROM 1 TO 1 INCLUSIVE HAS BEEN CORRECTLY DRAWN THE DESIGNATED SCALE FROM FIELD NOTES OF A SURVEY MADE BY ME BETWEEN THE 27 DAY OF NOV. AND THE 2 DAY OF DEC. 1985 THAT IT TRULY AND CORRECTLY REPRESENTS THE LOCATION OF THE WORKS USED TO DIVERT WATER FROM AN UNDERGROUND SOURCE IN CHURCHILL COUNTY BY

OXBOW GEOTHERMAL
APPLICANT

FOR THE PURPOSE OF GEOTHERMAL USE THAT THE PROPOSED POINT OF DIVERSION PROPOSED WELL SITES ARE FULLY AND CORRECTLY DESIGNATED THEREON

Lowell D. Emery
LOWELL D EMERY R.L.S. 12151 SWRS 536

SUBSCRIBED AND SWORN TO BEFORE ME THIS 5TH DAY OF December 1985 A NOTARY PUBLIC IN AND FOR CHURCHILL COUNTY, NEVADA.

Caroline J. Barrenchea
NOTARY PUBLIC

CAROLINE J BARRENCHEA
Notary Public - State of Nevada
Appointment Recorded in Churchill County
MY APPOINTMENT EXPIRES JULY 7 1986

CERTIFICATE 12904 S.S. 7-26-91

BASIS OF BEARING

N 89° 32' W ON THE SOUTH LINE OF SEC 32, T25N R37E MDB&M AS PER B.L.M. RECORDS

LEGEND

- PROPOSED WELL SITE
- EXISTING WELL SITES
- FOUND BLM PIPE & CAP 1/4 CORNERS
- FOUND BLM PIPE & CAP SECTION CORNERS
- 350' x 350' PAD AROUND WELL SITE

SCALE 1" = 1000 FT.

0 1000 2000 3000 4000 5000 6000

EMERY & ASSOCIATES

MAP TO ACCOMPANY APPLICATIONS TO APPROPRIATE WATER & STEAM FOR GEOTHERMAL PURPOSES & INDUSTRIAL

BY: OXBOW GEOTHERMAL

FROM: AN UNDERGROUND SOURCE

DRAWN BY: T.D. LARKIN
DATE: DEC. 3, 1985
SCALE: 1" = 1000 FT.

SURVEYED BY:
LOWELL D EMERY SWRS 536
P.O. BOX 84
FALLON, NEVADA 89406

49644 73 49572