PLACE OF USE

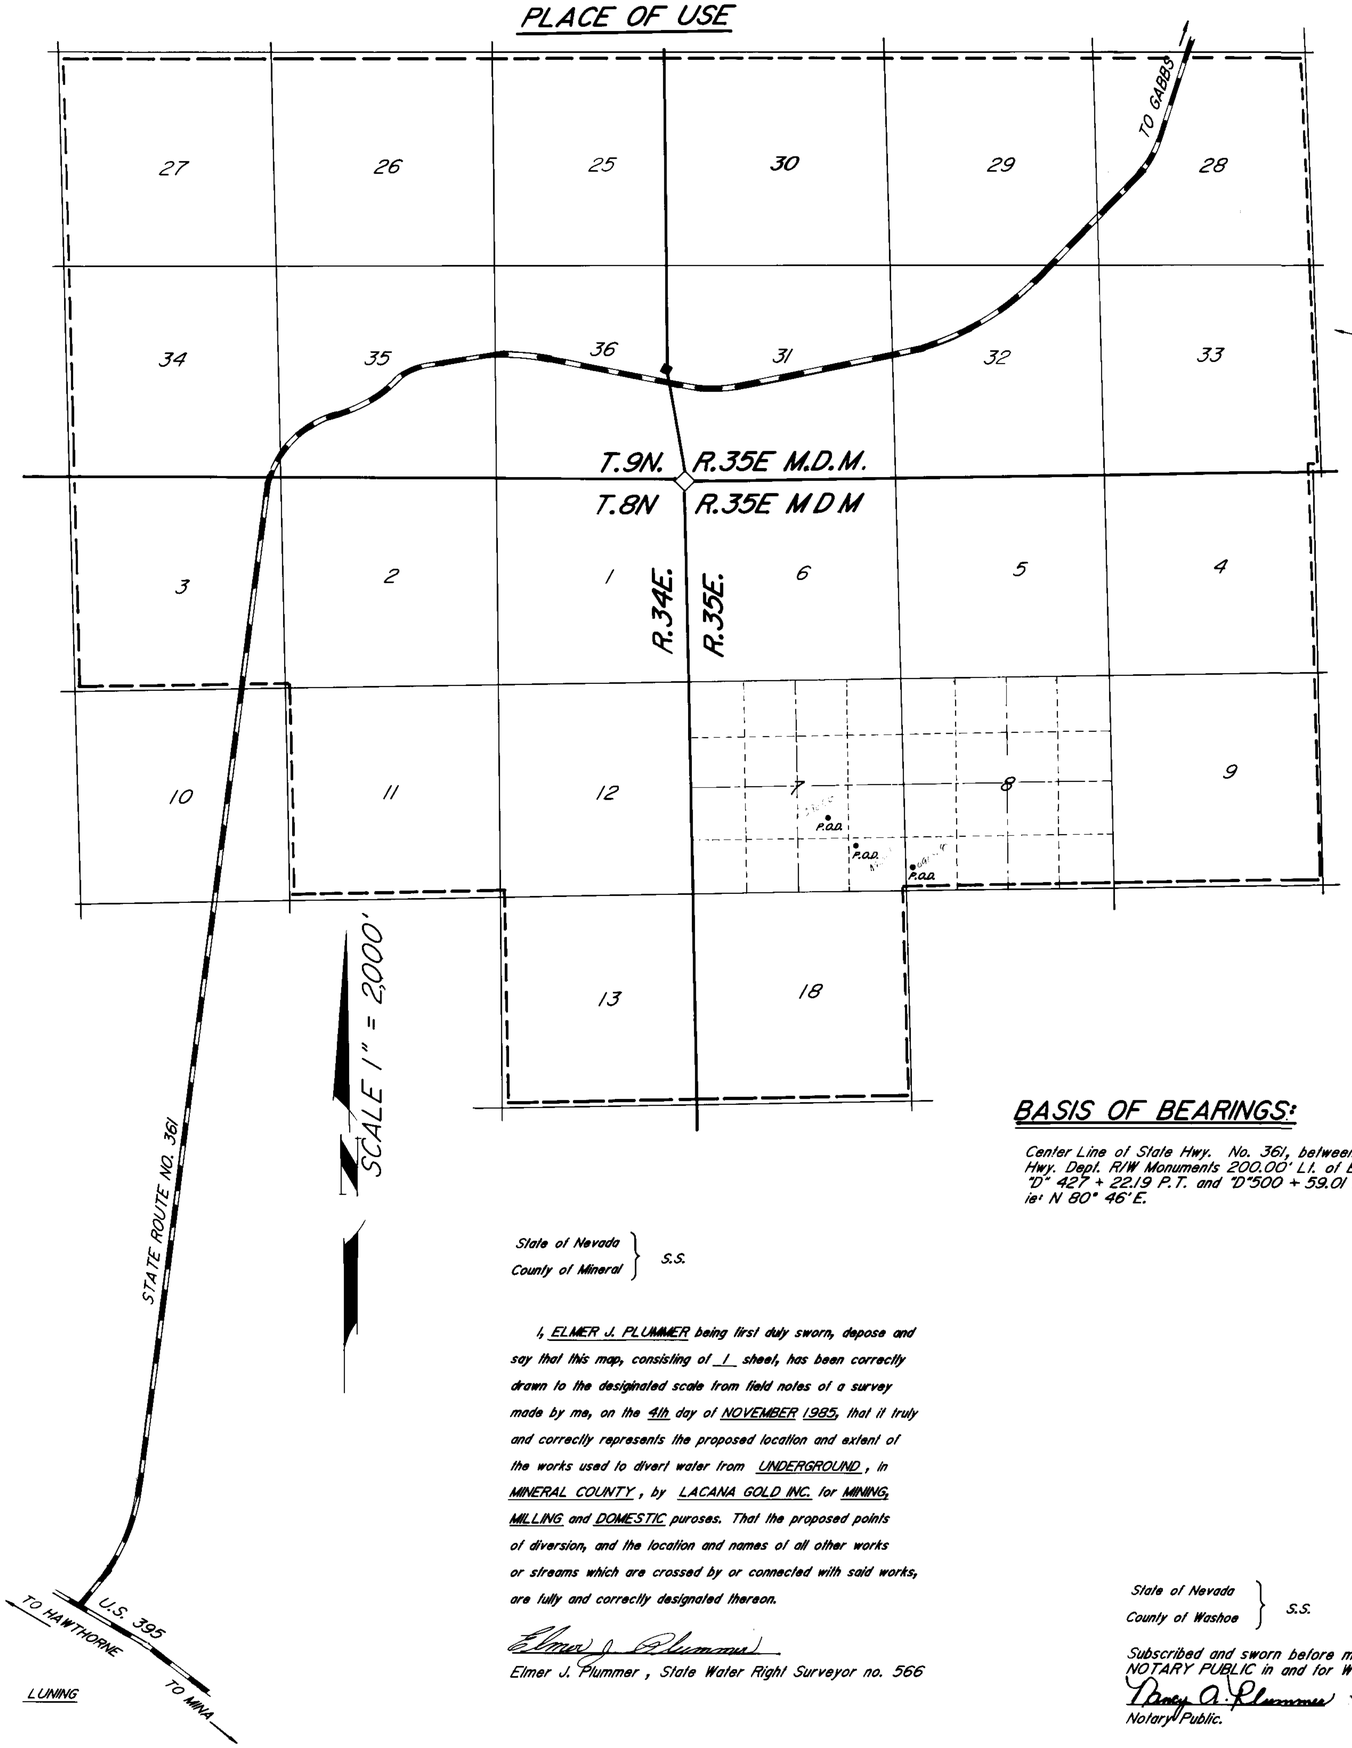

State of Nevada
County of Mineral } S.S.

I, ELMER J. PLUMMER being first duly sworn, depose and say that this map, consisting of 1 sheet, has been correctly drawn to the designated scale from field notes of a survey made by me, on the 4th day of NOVEMBER 1985, that it truly and correctly represents the proposed location and extent of the works used to divert water from UNDERGROUND, in MINERAL COUNTY, by LACANA GOLD INC. for MINING, MILLING and DOMESTIC purposes. That the proposed points of diversion, and the location and names of all other works or streams which are crossed by or connected with said works, are fully and correctly designated thereon.

Elmer J. Plummer

Elmer J. Plummer, State Water Right Surveyor no. 566

POINTS OF DIVERSION

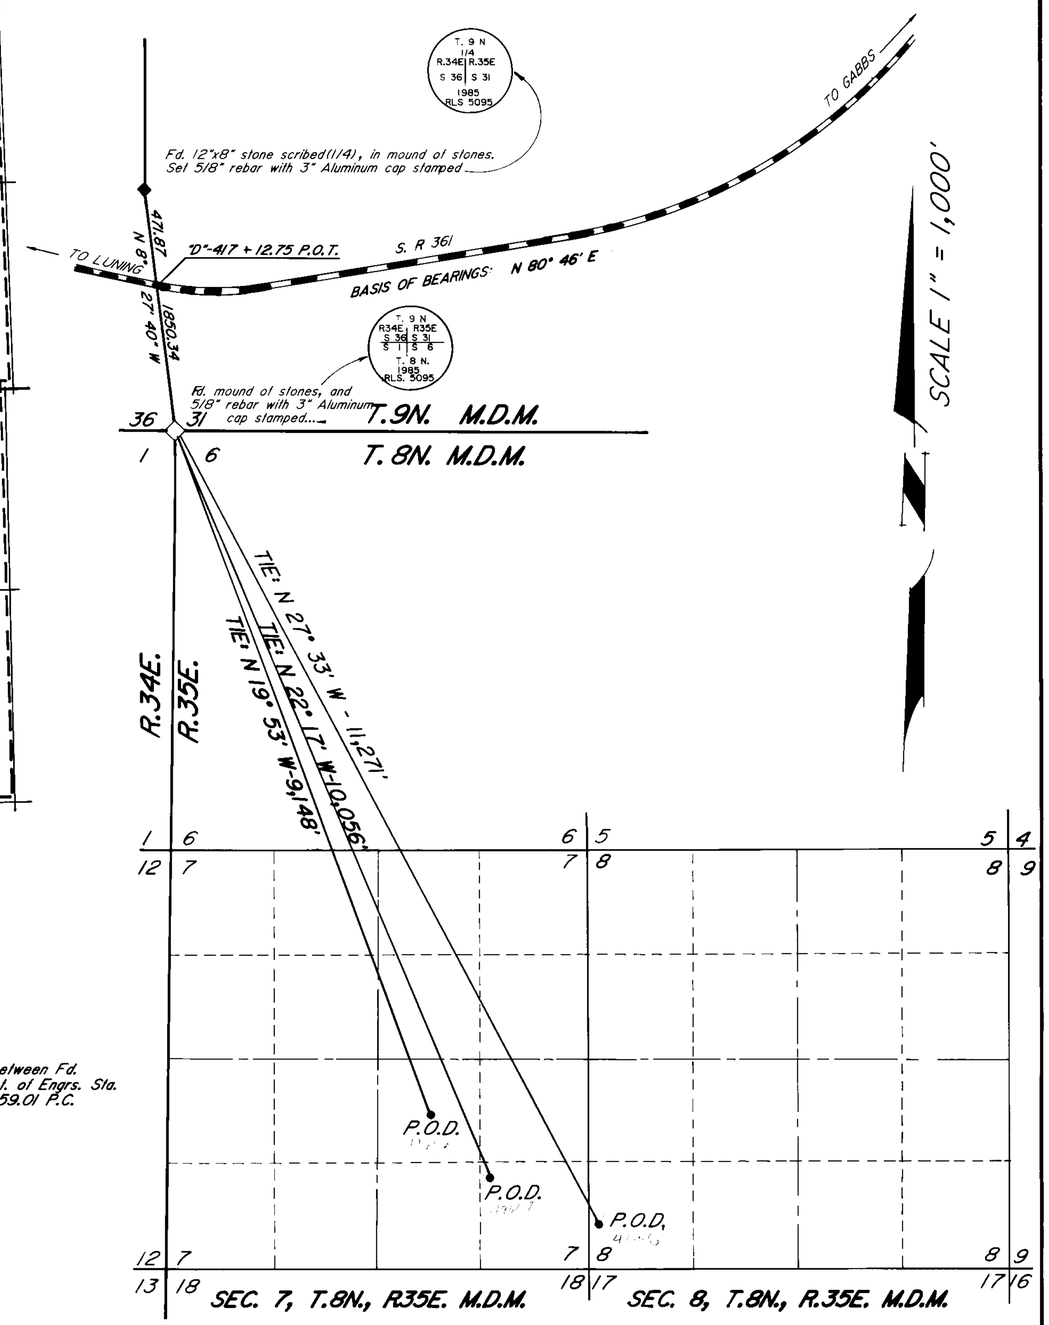

BASIS OF BEARINGS:

Center Line of State Hwy. No. 361, between Fd. Hwy. Dept. R/W Monuments 200.00' L.I. of Engrs. Sta. "D" 427 + 22.19 P.T. and "D"500 + 59.01 P.C. ie: N 80° 46' E.

POINTS OF DIVERSION

PERMIT NO. _____

PERMIT NO. _____

PERMIT NO. _____

SCALE IN FEET 1" = 1000'

1000' 0 1000' 2000' 3000' 4000'

State of Nevada
County of Washoe } S.S.

Subscribed and sworn before me this 22nd day of November, 1985
NOTARY PUBLIC in and for Washoe County, Nevada

Betty A. Plummer

Notary Public.

MAP

TO: ACCOMPANY APPLICATION TO APPROPIATE WATER
FOR: MINING, MILLING and DOMESTIC PURPOSES.
BY: LACANA GOLD INC.
FROM: UNDERGROUND SOURCES

MINERAL COUNTY NEVADA

ASSOCIATED LAND SURVEYORS
500 LENWOOD DR.
SPARKS, NEVADA 89431
PHONE (702) 356-0204

4709.05

49658 49657 49656