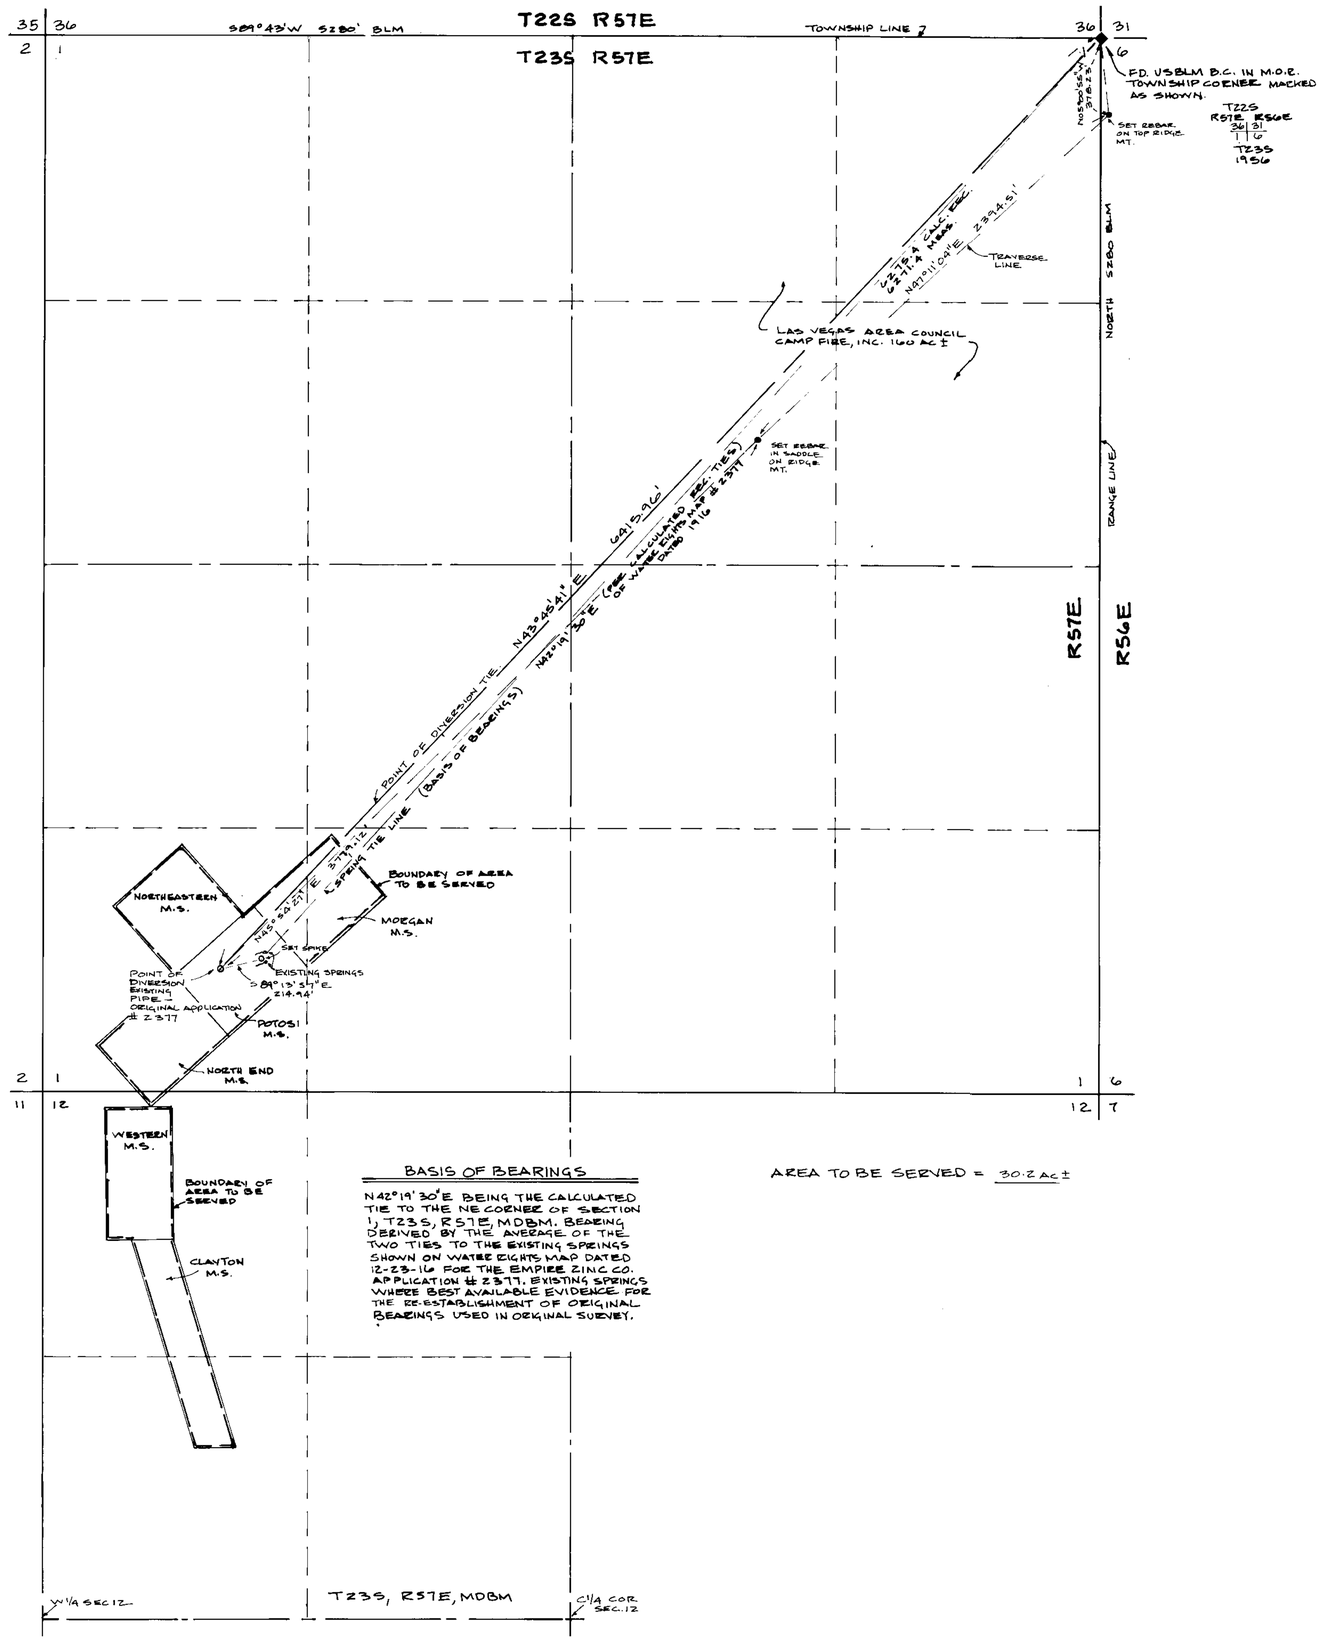

BASIS OF BEARINGS

N 42°19' 30"E BEING THE CALCULATED TIE TO THE NE CORNER OF SECTION 1, T23S, R57E, MDBM. BEARING DERIVED BY THE AVERAGE OF THE TWO TIES TO THE EXISTING SPRINGS SHOWN ON WATER RIGHTS MAP DATED 12-23-16 FOR THE EMPIRE ZINC CO. APPLICATION # 2377. EXISTING SPRINGS WHERE BEST AVAILABLE EVIDENCE FOR THE RE-ESTABLISHMENT OF ORIGINAL BEARINGS USED IN ORIGINAL SURVEY.

AREA TO BE SERVED = 30.2 Ac ±

SCALE: 1" = 400'

STATE OF NEVADA
COUNTY OF CLARK } SS

I, ROBERT FULSTONE, BEING FIRST DULY SWORN DEPOSE AND SAY THAT THIS MAP CONSISTING OF 1 SHEET, HAS BEEN CORRECTLY DRAWN TO THE DESIGNATED SCALE FROM FIELD NOTES OF A SURVEY MADE UNDER MY SUPERVISION AND DIRECTION ON **APRIL 1st, 1986**
THAT IT TRULY AND CORRECTLY REPRESENTS THE PROPOSED LOCATION AND EXTENT OF WORKS USED TO DIVERT WATER FROM AN UNDERGROUND SOURCE IN THE **LAS VEGAS VALLEY, CLARK COUNTY, NEVADA BY POTOSI LTD., AUGUSTINE C. BUSTOS (GENERAL PARTNER, FOR COMMERICAL PURPOSES.**

THAT THE PROPOSED POINT OF DIVERSON, THE APPROXIMATE LOCATION AND SIZE OF THE DIVERTING CHANNEL OR OTHER CONDUIT, THE PLACE AND MANNER OF USE AND THE LOCATION AND USE OF ALL OTHER STREAMS, WHICH ARE CROSSED BY OR CONNECTED WITH THE SAID WORKS, ARE FULLY AND CORRECTLY DESIGNATED THEREON.

ROBERT FULSTONE
STATE WATER RIGHT SURVEYOR # 639

4/8/86

SUBSCRIBED AND SWORN TO ME THIS 8th DAY OF APRIL, 1986

NOTARY PUBLIC IN AND FOR
SAID COUNTY AND STATE

MY COMMISSION EXPIRES ON

TRUDY L. HALL

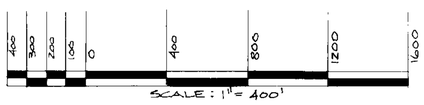

SCALE: 1" = 400'

49723

FILED
MAY 8 1986
STATE ENGINEER'S OFFICE

STATE ENGINEER'S OFFICE
98 APR 11 P2:15

MAP
TO ACCOMPANY AN APPLICATION
TO APPROPRIATE WATER

BY: POTOSI LTD/ AUGUSTINE C. BUSTOS (GENERAL PARTNER)

FOR: COMMERCIAL USE

FROM: POTOSI SPRINGS.

FULSTONE ENTERPRISES
940 S. HIGHLAND
LAS VEGAS, NEVADA
89106

49723