BASIS OF BEARINGS

WEST SECTION LINE OF SECTION 22, T. 20 N., R. 23 E., MDB&M AS SHOWN ON GOVERNMENT LAND OFFICE PLAT BEARING N 00° 07' E.
AND
RECORD OF SURVEY MAP DOC # 40683, STOREY COUNTY RECORDS PREPARED BY FRED PETERSON
AND
TRUCKEE RIVER ADJUDICATION SUIT U.S. VS. ORR DITCH & WATER CO. STIPULATED AREAS IRRIGATED SHEET 20.

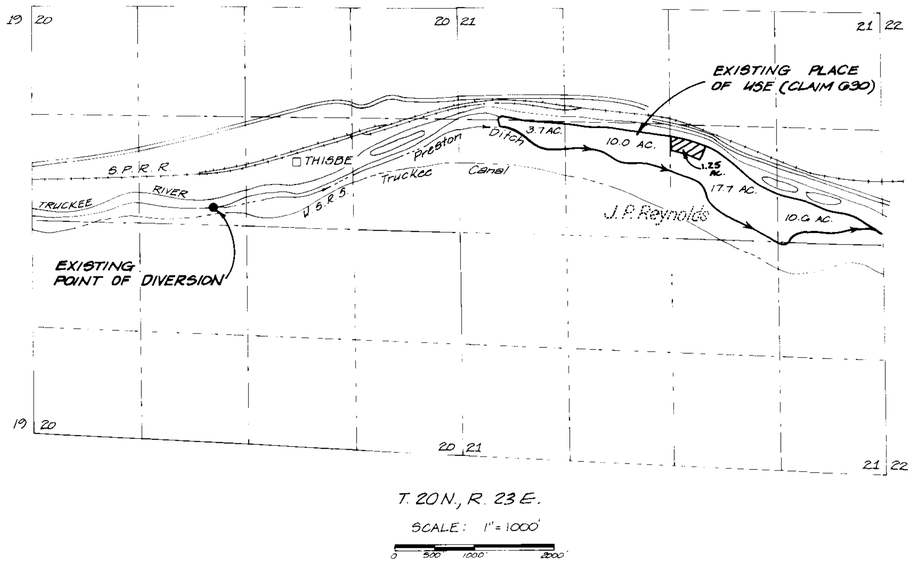

T. 20 N., R. 23 E.
SCALE: 1" = 1000'
0 500 1000 2000

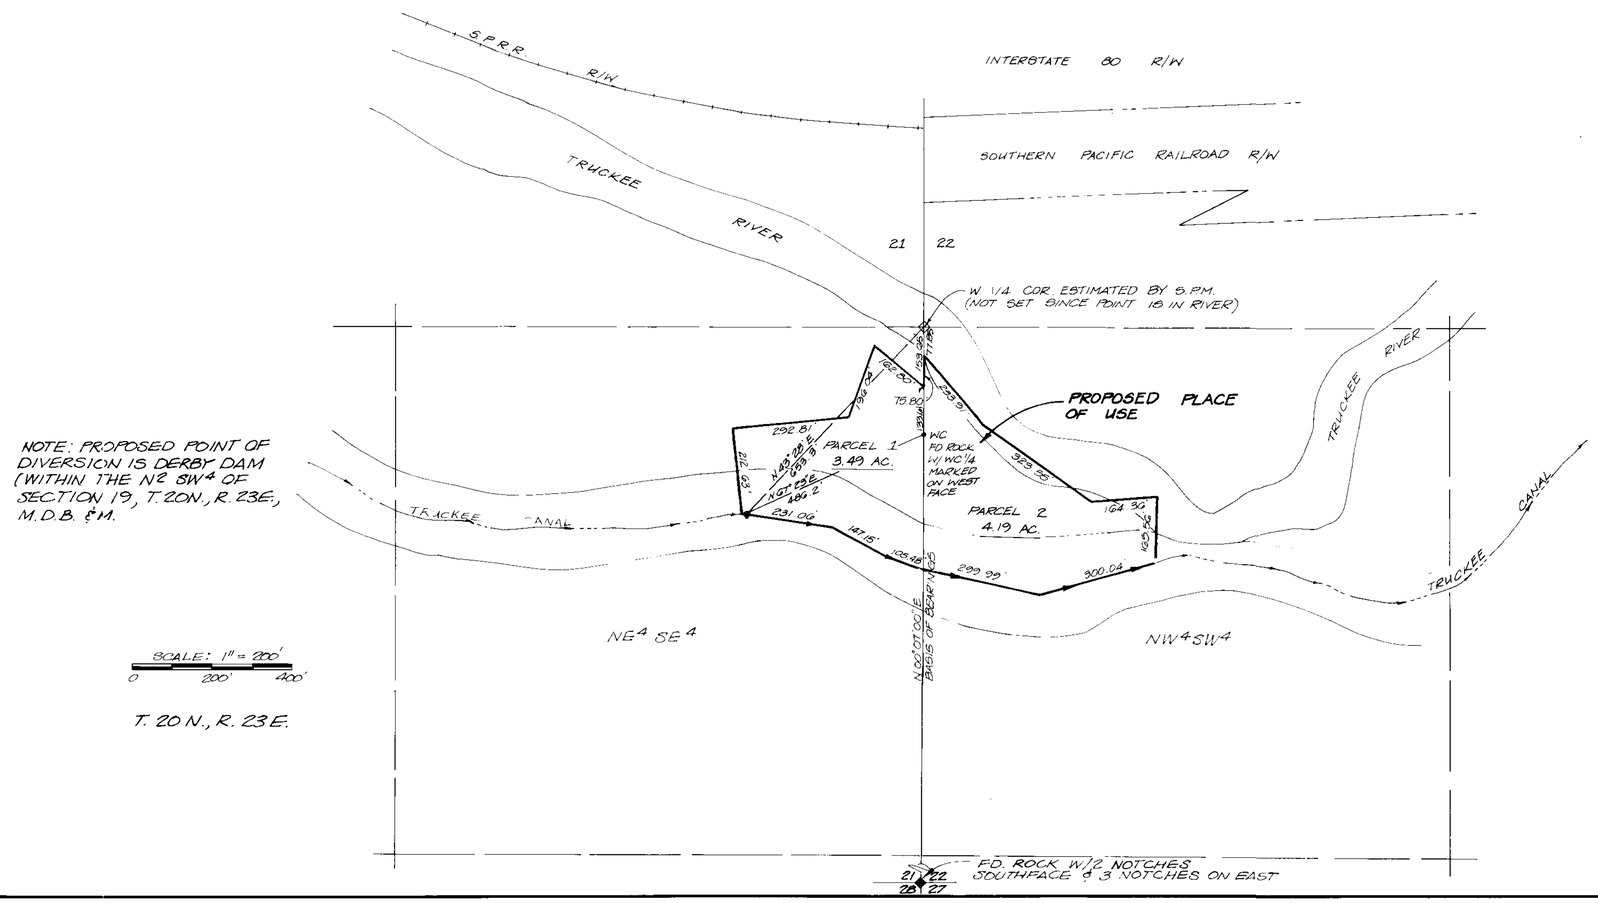

NOTE: PROPOSED POINT OF DIVERSION IS DERBY DAM (WITHIN THE N2 SW4 OF SECTION 19, T. 20N., R. 23E., M.D.B. & M.

SCALE: 1" = 200'
0 200' 400'

T. 20 N., R. 23 E.

STATE OF NEVADA } S.S.
COUNTY OF STOREY }

I, ROBERT W. PENNINGTON, BEING FIRST DULY SWORN DEPOSE AND SAY THAT THIS MAP CONSISTING OF ONE SHEET HAS BEEN CORRECTLY DRAWN TO THE DESIGNATED SCALE FROM RECORD INFORMATION AND FIELD NOTES OF A SURVEY BY ME ON NOVEMBER 6, 1985; THAT IT TRULY AND CORRECTLY REPRESENTS THE EXISTING AND PROPOSED LOCATION AND EXTENT OF THE WORKS USED TO DIVERT WATER FROM THE TRUCKEE RIVER, STOREY COUNTY, NEVADA BY RICHARD D. MERCIER, GISELLE P. MERCIER AND CHRIS GUNTHER FOR PURPOSES AS DECREED. THAT THE PROPOSED POINT OF DIVERSION, THE APPROXIMATE SIZE AND LOCATION OF THE TRUCKEE RIVER AND DIVERSION CANALS AND THE LOCATION OF THE AREA PROPOSED TO BE IRRIGATED SHOWN BY FORTY ACRE SUBDIVISIONS ARE FULLY AND CORRECTLY DESIGNATED THEREON,

Robert W. Pennington
ROBERT W. PENNINGTON, P.E.
WRS # 699

SUBSCRIBED AND SWORN TO BEFORE ME THIS 26th DAY OF February, 1986
NOTARY PUBLIC IN AND FOR Washoe COUNTY, NEVADA.

RAE ANN LOVING
Notary Public - State of Nevada
Appointment Recorded in Washoe County
MY APPOINTMENT EXPIRES APR. 21, 1989

Rae Ann Loving
RAE ANN LOVING

LFD
MAR 2 6 1986

MAP

TO ACCOMPANY AN APPLICATION TO CHANGE THE POINT OF DIVERSION AND PLACE OF USE OF A PORTION OF CLAIM 630 OF THE TRUCKEE RIVER DECREE.

BY: RICHARD D. MERCIER
GISELLE P. MERCIER,
& CHRIS GUNTHER

STOREY COUNTY NEVADA

49736