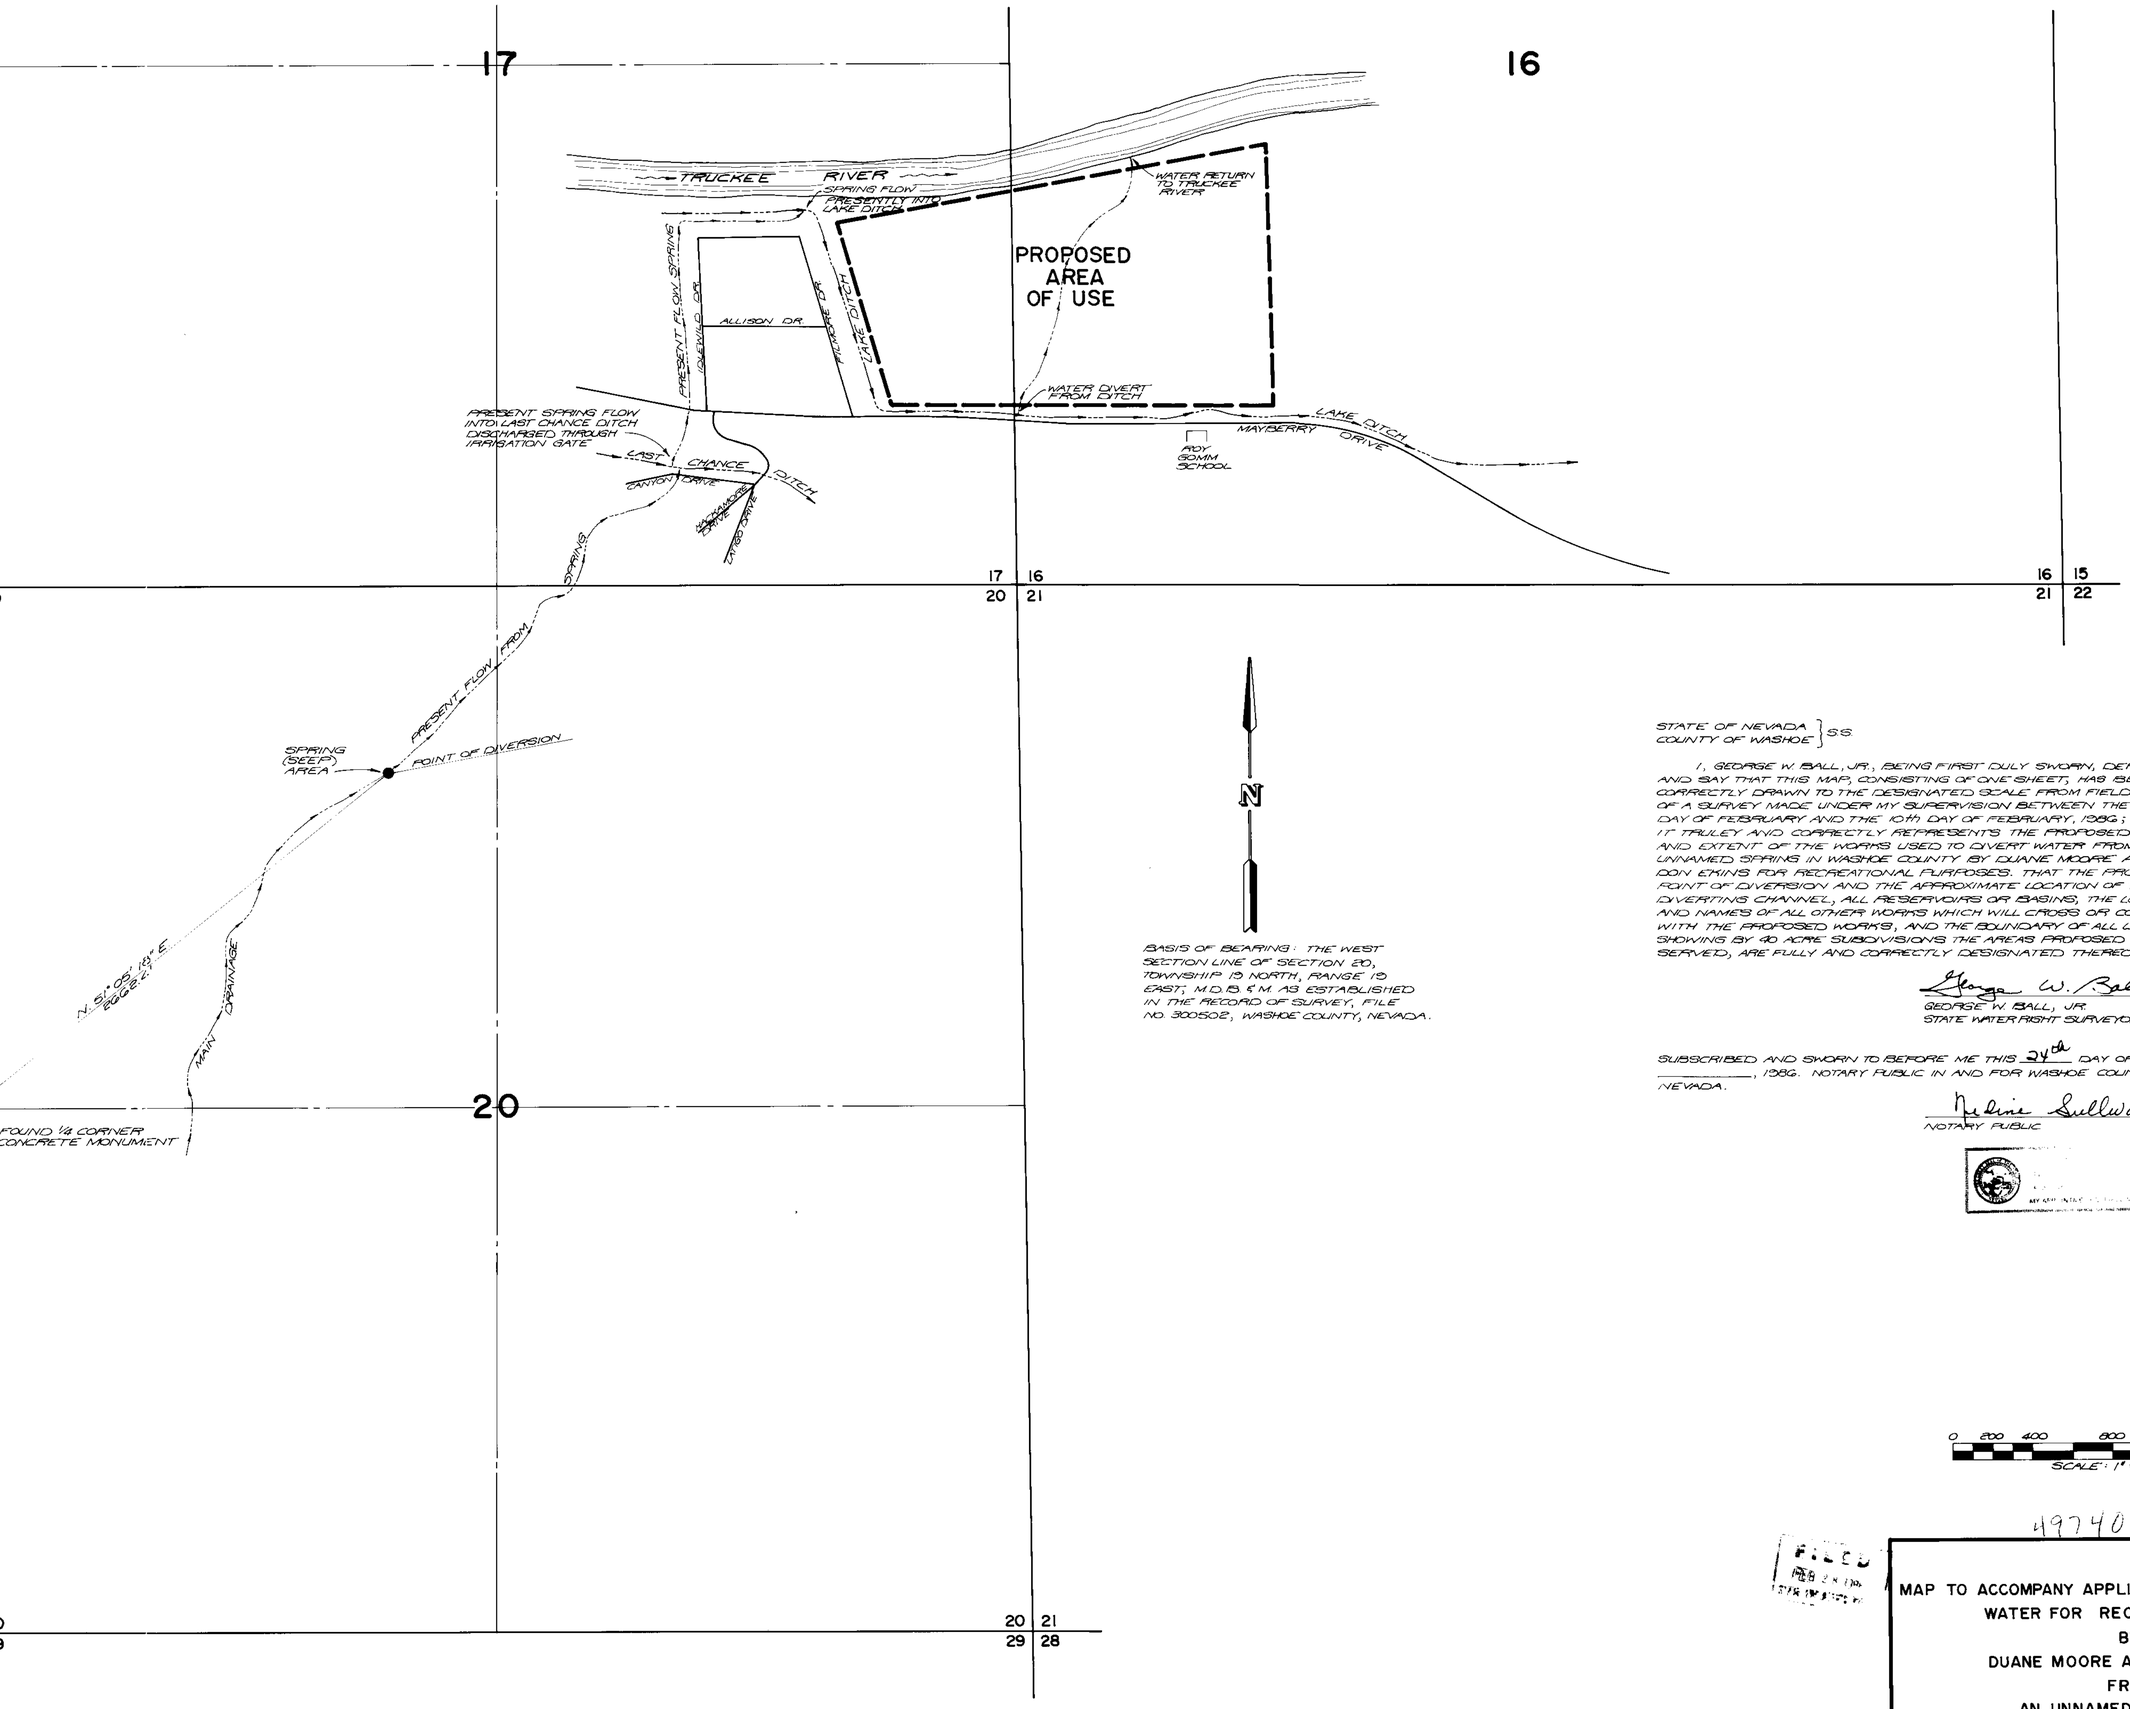

BASIS OF BEARING: THE WEST SECTION LINE OF SECTION 20, TOWNSHIP 19 NORTH, RANGE 19 EAST, M.D.B. & M. AS ESTABLISHED IN THE RECORD OF SURVEY, FILE NO. 300502, WASHOE COUNTY, NEVADA.

STATE OF NEVADA }
COUNTY OF WASHOE } SS

I, GEORGE W. BALL, JR., BEING FIRST DULY SWORN, DEPOSE AND SAY THAT THIS MAP, CONSISTING OF ONE SHEET, HAS BEEN CORRECTLY DRAWN TO THE DESIGNATED SCALE FROM FIELD NOTES OF A SURVEY MADE UNDER MY SUPERVISION BETWEEN THE 6TH DAY OF FEBRUARY AND THE 10TH DAY OF FEBRUARY, 1986; THAT IT TRULY AND CORRECTLY REPRESENTS THE PROPOSED LOCATION AND EXTENT OF THE WORKS USED TO DIVERT WATER FROM AN UNNAMED SPRING IN WASHOE COUNTY BY DUANE MOORE AND DON EKINS FOR RECREATIONAL PURPOSES. THAT THE PROPOSED POINT OF DIVERSION AND THE APPROXIMATE LOCATION OF THE DIVERTING CHANNEL, ALL RESERVOIRS OR BASINS, THE LOCATION AND NAMES OF ALL OTHER WORKS WHICH WILL CROSS OR CONNECT WITH THE PROPOSED WORKS, AND THE BOUNDARY OF ALL LANDS, SHOWING BY 40 ACRE SUBDIVISIONS THE AREAS PROPOSED TO BE SERVED, ARE FULLY AND CORRECTLY DESIGNATED THEREON.

George W. Ball, Jr.
GEORGE W. BALL, JR.
STATE WATER RIGHT SURVEYOR NO. 403

SUBSCRIBED AND SWORN TO BEFORE ME THIS 24th DAY OF February, 1986. NOTARY PUBLIC IN AND FOR WASHOE COUNTY, NEVADA.

Nadine Sullivan
NOTARY PUBLIC

0 200 400 800 1200 1600
SCALE: 1" = 400'

49740

FILED
FEB 28 1986
STATE ENGINEER

MAP TO ACCOMPANY APPLICATION TO APPROPRIATE WATER FOR RECREATIONAL USE
BY
DUANE MOORE AND DON EKINS
FROM
AN UNNAMED SPRING IN
WASHOE COUNTY, NEVADA

49740