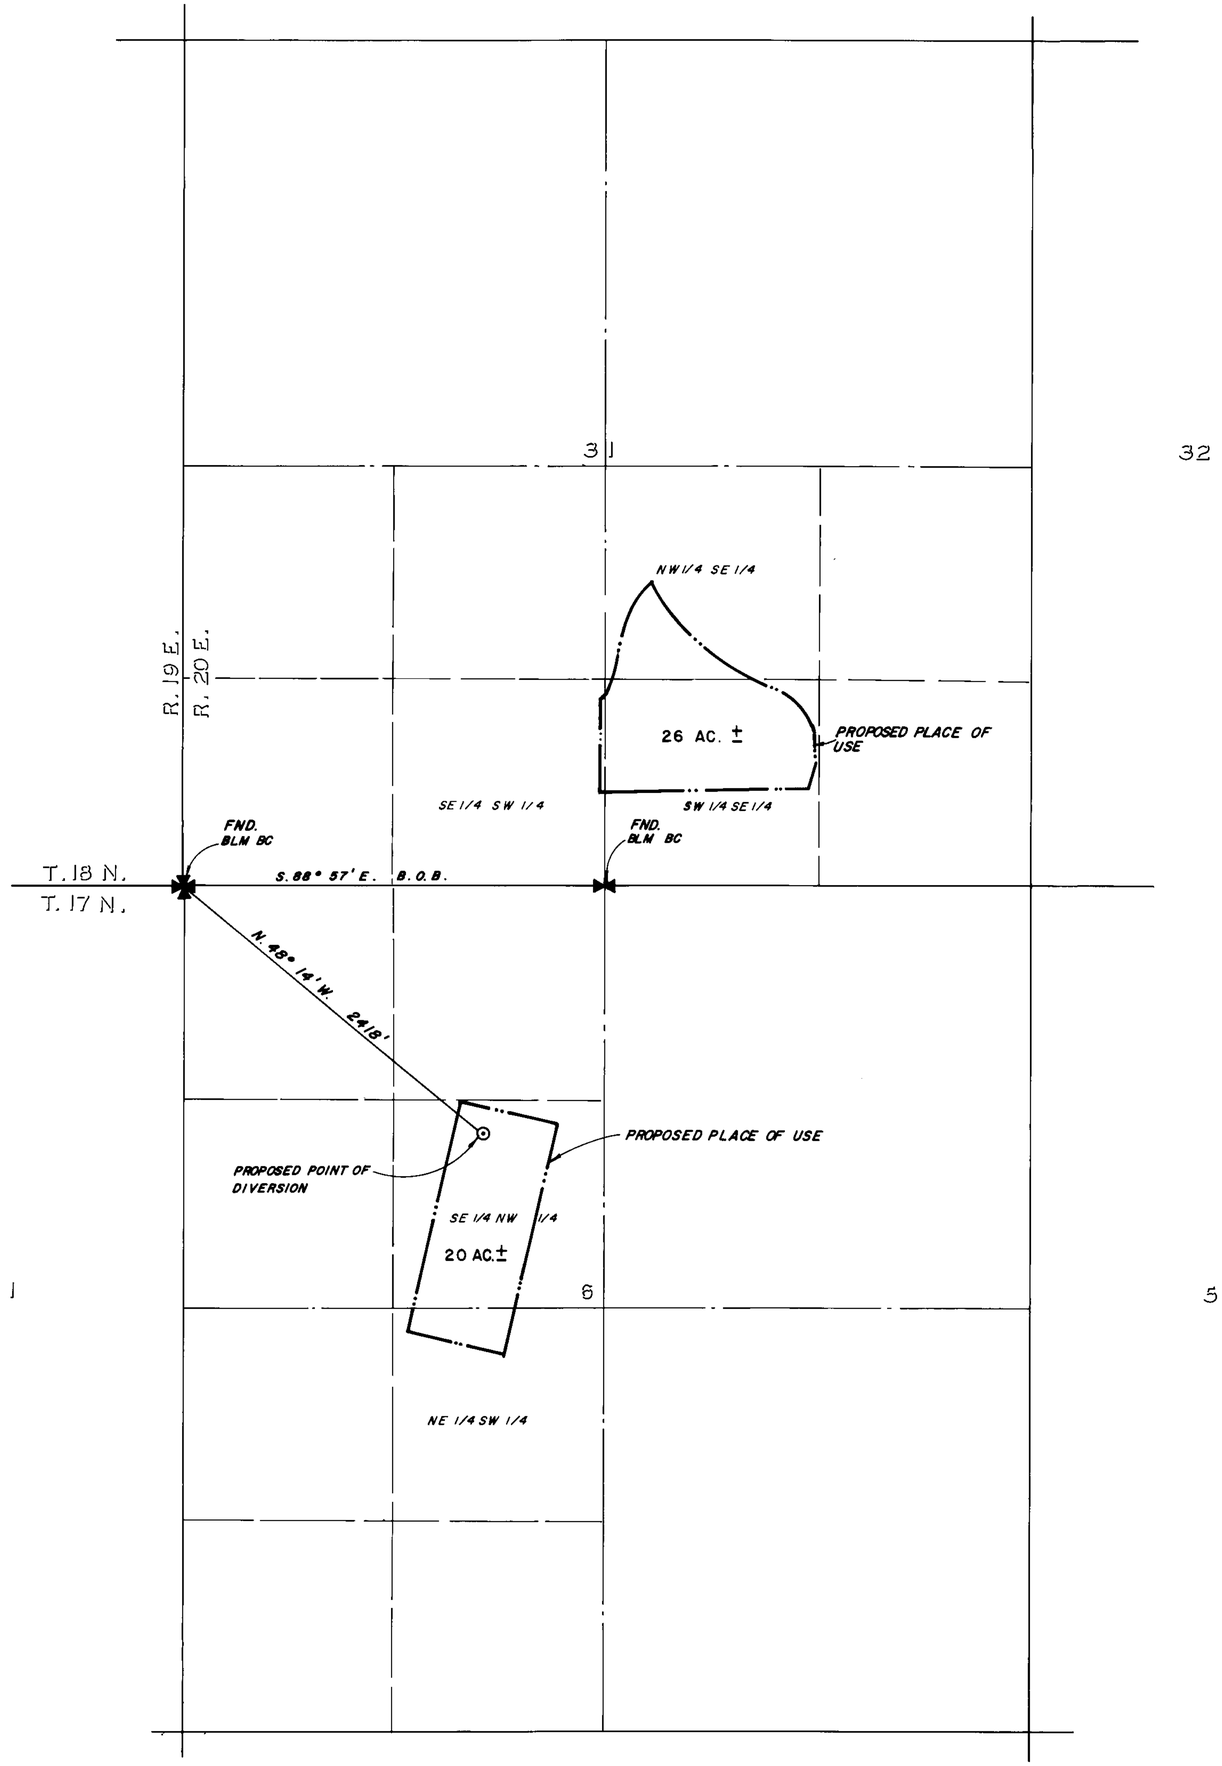

STATE OF NEVADA
CARSON CITY **S.S.**

I, Bruce R. Scott, being first duly sworn, depose and say that this map, consisting of one sheet, has been correctly drawn to the designated scale from field notes of a survey made under my supervision on the 12th day of February, 1986, That it truly and correctly represents the proposed location and extent of the works used to divert water from an underground source in Washoe County, Nevada by Eagle Valley Construction, Inc. for mining, milling & domestic purposes. That the proposed point of diversion and the boundary of all lands showing by 40-acre subdivisions the area where the water is to be used, are fully and correctly designated hereon.

Bruce R Scott
STATE WATER RIGHT SURVEYOR NO. 427

Subscribed and sworn to before me this 9th day of April, 1986.
Notary Public in and for Carson City, Nevada.

Jeanine D Schmidt

JEANINE D. SCHMIDT
NOTARY PUBLIC NEVADA
CARSON CITY
Appt. Expires ... 1989

BASIS OF BEARING:

North line of the NW 1/4, SEC. 6, T.17 N., R.20 E., per BLM plat dated 4-12-51 (S. 88°57'E.).

0 500 1000 1500
FEET
SCALE: 1" = 500'

49817

FILED
APR 09 1986
STATE ENGINEER'S OFFICE

STATE ENGINEERS OFFICE
'86 APR -9 P2:47

NORTH

RESOURCE CONCEPTS INC.
340 North Minnesota Street, Carson City, Nevada 89701 (702) 883-1600
ENGINEERING · ECONOMICS · RESOURCE PLANNING

JOB NO.
DATE 4-1-86
REVISED
DRAWN BY mld
Sheet 1 of 1

MAP
TO ACCOMPANY APPLICATION TO APPROPRIATE WATER FOR MINING, MILLING & DOMESTIC PURPOSES
BY
EAGLE VALLEY CONSTRUCTION, INC.
FROM AN UNDERGROUND SOURCE IN WASHOE COUNTY, NEVADA

49817