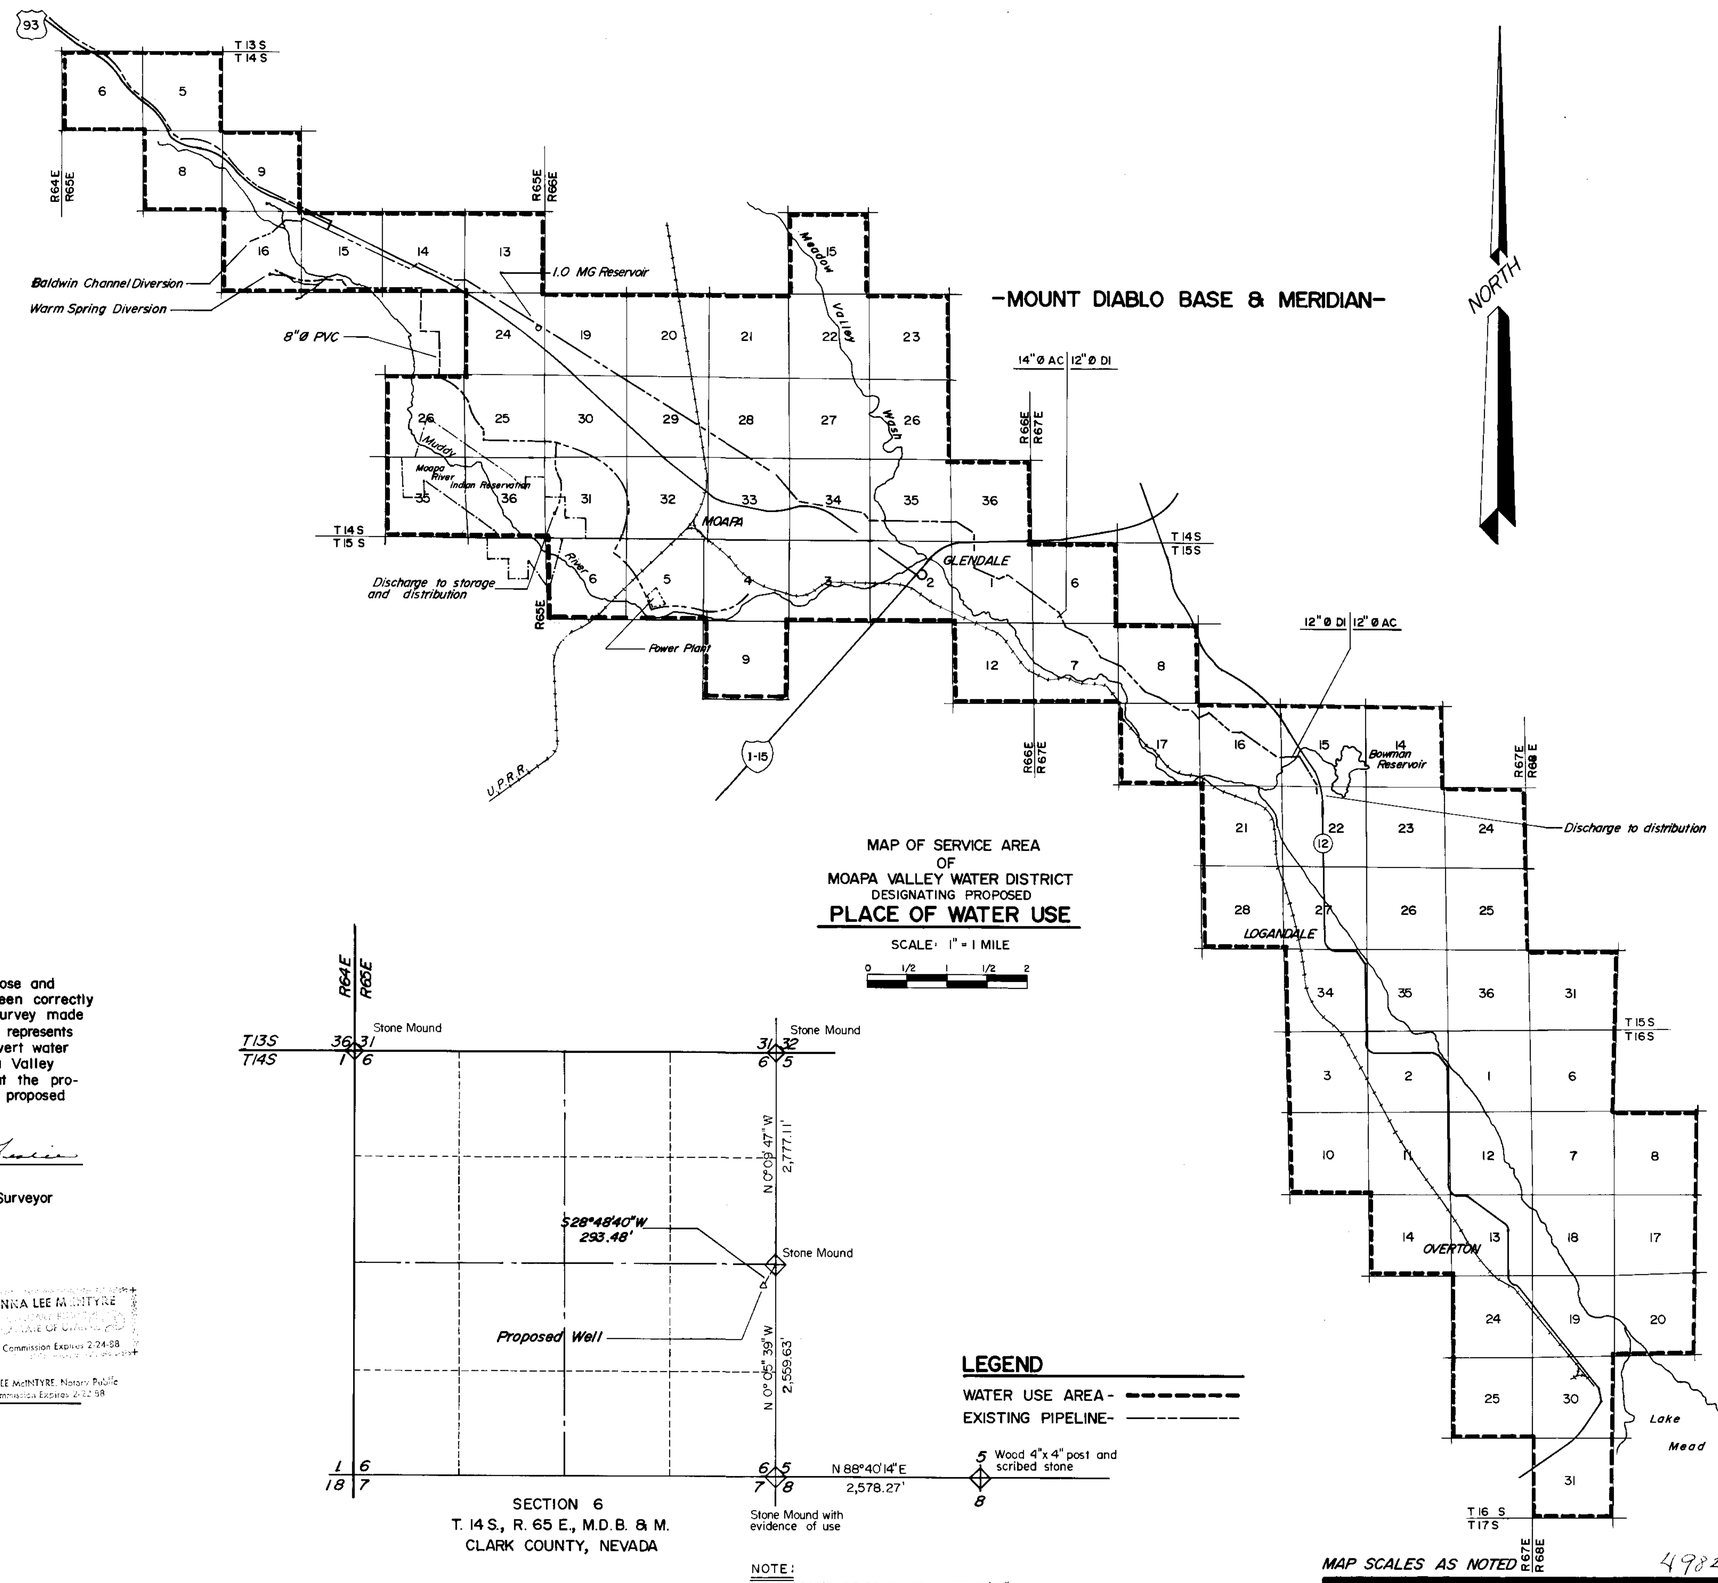

MAP OF SERVICE AREA
OF
MOAPA VALLEY WATER DISTRICT
DESIGNATING PROPOSED
PLACE OF WATER USE

SCALE: 1" = 1 MILE

0 1/2 1 1/2 2

MAP SCALES AS NOTED

State of Utah }
County of Iron } ss.

I, Phylip John Leslie, being first duly sworn, depose and say that this map, consisting of one (1) sheet, has been correctly drawn to the designated scale from field notes of a survey made by me on March 18, 1986; that it truly and correctly represents the proposed location and extent of the works to divert water from a well in Clark County, Nevada, by the Moapa Valley Water District for municipal and domestic uses; that the proposed point of diversion and the boundary of the proposed place of use are fully and correctly shown.

Phylip John Leslie
Phylip John Leslie
Nevada Water Rights Surveyor
Certificate No. 580

Subscribed and sworn to before me
this 30th day of April, 1986.

Danna Lee McIntyre
Notary Public
Residing in Iron County, Utah
My Commission Expires

DANNA LEE McINTYRE
NOTARY PUBLIC
STATE OF UTAH
My Commission Expires 2-24-88

DANNA LEE McINTYRE, Notary Public
My Commission Expires 2-24-88

SECTION 6
T. 14 S., R. 65 E., M.D.B. & M.
CLARK COUNTY, NEVADA

LEGEND

WATER USE AREA - - - - - - - -
EXISTING PIPELINE- ————————

NOTE:
BASIS OF BEARINGS — S 56°25'13"E between U.S.C. & G.S. Triangulation Station "Muddy River" and U.S.G.S. Elev. B.M. No. K-301, near E 1/4 Cor., Section 15, T14S, R65E, M.D.B. & M.

PROPOSED
POINT OF DIVERSION

SCALE: 1" = 1,000'

0 1000 2000
500 1500

STATE ENGINEER'S OFFICE
'86 MAY 27 P2:26

STATE ENGINEER'S OFFICE
'86 APR 14 P2:14

ROWLEY·LESLIE·ASSOCIATES
RLA
444 SOUTH MAIN – P.O. BOX 1210
CEDAR CITY, UTAH 84720 PHONE: 586-9474

FILED
MAY 27 1986
STATE ENGINEER'S OFFICE

49825

MAP
TO ACCOMPANY APPLICATION
TO APPROPRIATE WATER
FOR MUNICIPAL USE

BY: Moapa Valley Water District
FROM: A Well in Sec. 6, T14S, R65E, M.D.B. & M.

52520 49825