MONSEN ENG. 100 10-81 MC 2966

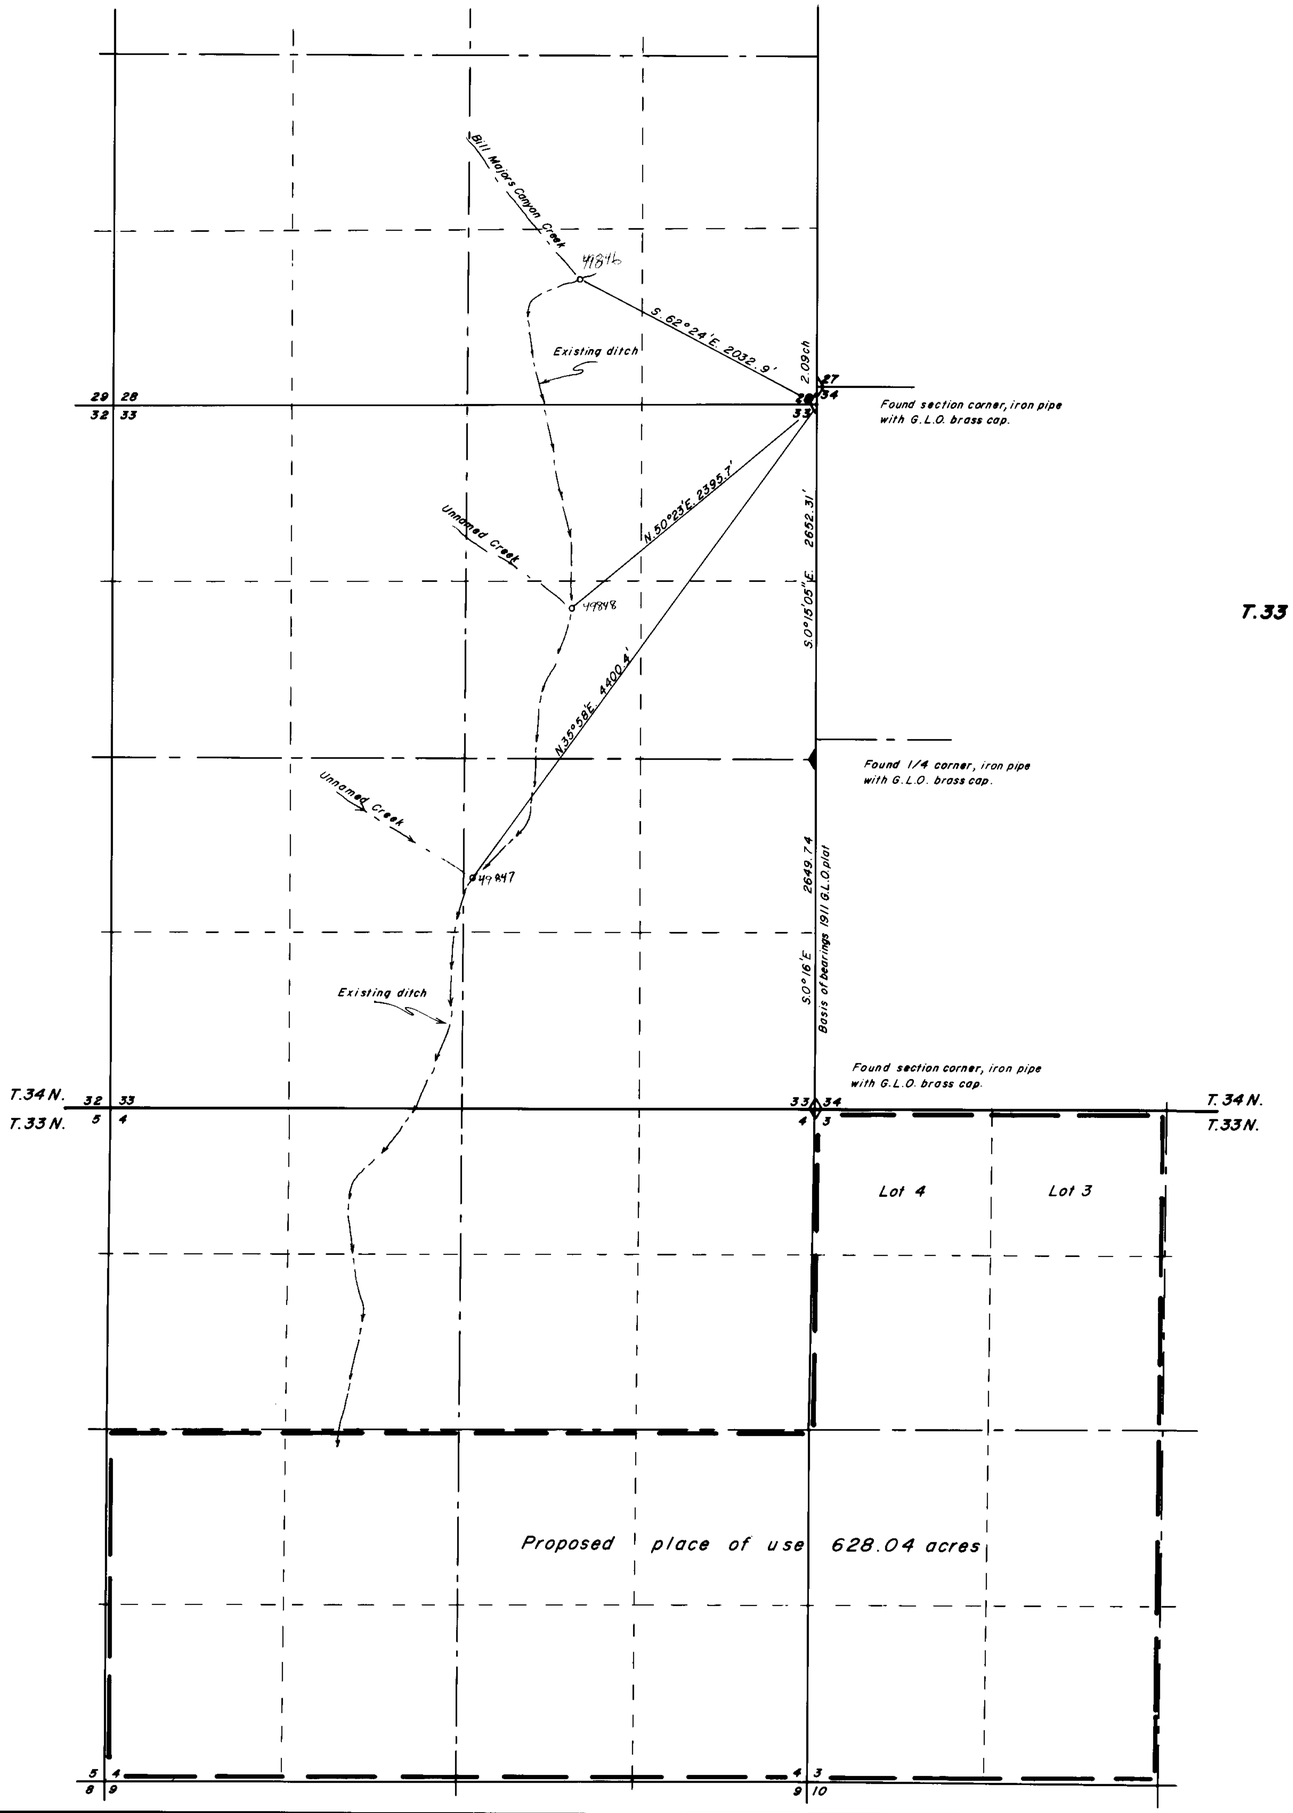

N

T.33 & 34 N., R. 40 E.
M.D.B. & M.

State of Nevada
County of Humboldt } S.S.

I, Robert N. Caldwell, being first duly sworn, depose and say that this map, consisting of 1 sheets, has been correctly drawn from field notes of a survey made by me on the 1st day of April 1986, that it truly and correctly represents the location and extent of the works used to divert water from Bill Majors Canyon Creek & unnamed Creeks in Humboldt County by Hugh A Tipton for Irrigation & domestic purposes, that the proposed point of diversion, the approximate location and size of the diverting channel, all reservoirs or basins, the locations and names of all other works which will cross or connect with the proposed works, and the boundary of all lands, showing by 40-acre subdivisions the areas proposed to be irrigated, are fully and correctly delineated thereon.

Robert N. Caldwell
State Water Right Surveyor No. 468

4-6-86

Subscribed and sworn to before me this 6th day of April 1986

Helen F. Hemmert
Notary Public

Scale 1" = 600'

600' 0 600' 1200' 1800' 2400'

49846 - 47-48

Map

To accompany application to appropriate water from Bill Majors Canyon Creek and unnamed Creeks in Humboldt County for Irrigation and domestic purposes by Hugh A. Tipton.

FILED
APR 22 1986
STATE ENGINEER'S OFFICE

Desert Mountain Surveying Company
146 West Second Street
Winnemucca, Nevada 89445

49848 49847 **49846**