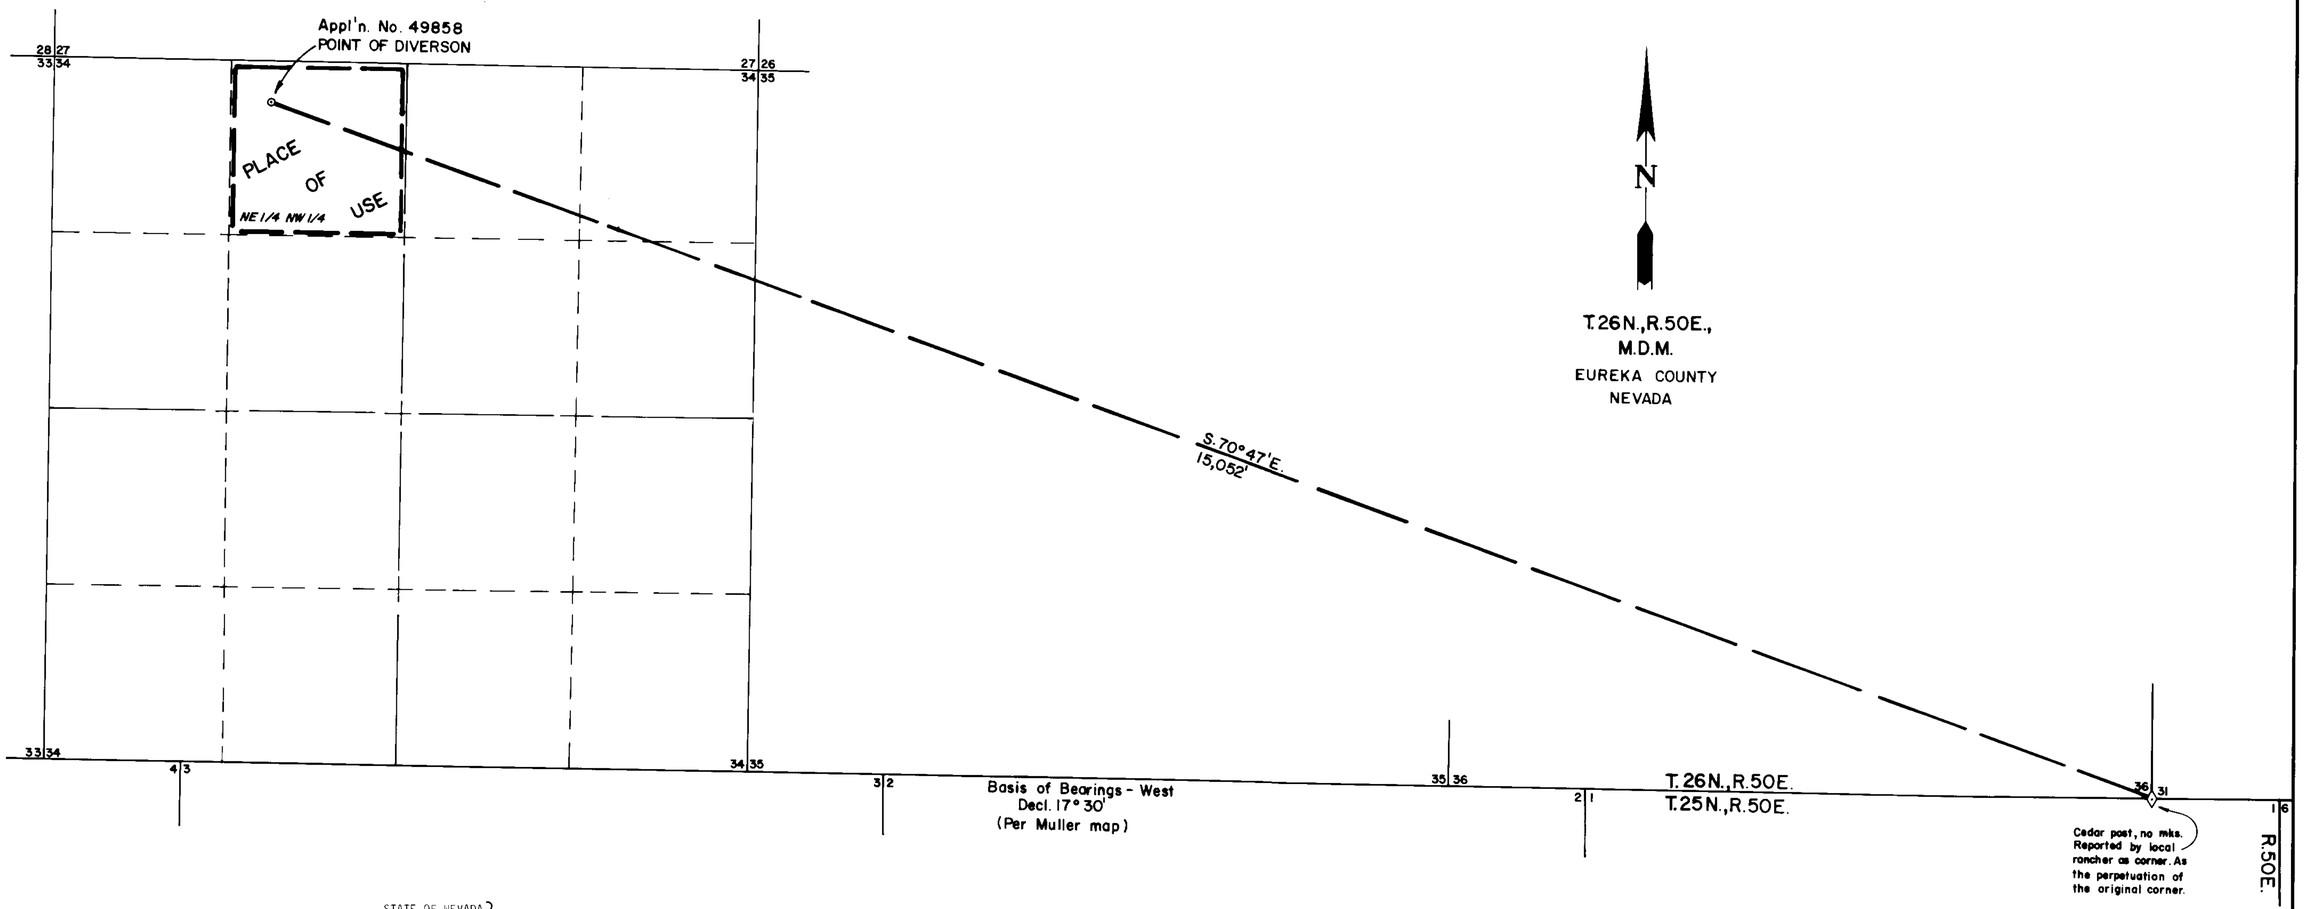

STATE OF NEVADA }
COUNTY OF ELKO } ss.

I, Mark Chilton, being first duly sworn, depose and say that this map consisting of one sheet, has been correctly drawn to the designated scale from information taken from a map prepared by Ernest E. Muller, Sr., based on a survey done by him on the 14th day of July,1970; that it truly and correctly represents the proposed location and extent of the works used to divert water for STOCKWATERING PURPOSES in EUREKA COUNTY by NORTHERN CALIFORNIA FINANCIAL SERVICE CORP. That the proposed points of diversion, the location of the proposed works and the boundary of all lands, showing by 40-acre subdivisions the areas proposed to be used are fully and correctly designated thereon.

STATE REGISTERED PROFESSIONAL ENGINEER NO. 278

Subscribed and sworn to me this 21st day of May, 1986.
NOTARY PUBLIC in and for ELKO COUNTY, NEVADA.

LEORA BERNADOT
Notary Public - State of Nevada
Elko County, Nevada
Commission Expires May 2, 1988

RECEIVED
MAY 29 1986
STATE ENGINEER'S OFFICE
ELKO OFFICE

CERTIFICATE N. 12638 ISSUED 1-22-91

0 600 1200 1800 2400 3000
SCALE: 1" = 600'

49858

FILED
MAY 29 1986
STATE ENGINEER'S OFFICE

RECEIVED
JUN 02 1986
STATE ENGINEER'S OFFICE

NO	BY	DATE	DESCRIPTION	CHK'D	APP'D

REVISIONS

DRAWN BY DJF | APPROVED BY
JOB NO. 8510 | DATE 4-86

MAP
TO ACCOMPANY APPLICATION TO APPROPRIATE WATER FOR
STOCKWATER PURPOSES
BY
NORTHERN CALIFORNIA FINANCIAL SERVICE CORPORATION
FROM AN UNDERGROUND SOURCE

KENNEDY/JENKS/CHILTON
CONSULTING ENGINEERS
421 COURT ST. ELKO, NV

W86007 | 1/1

49858