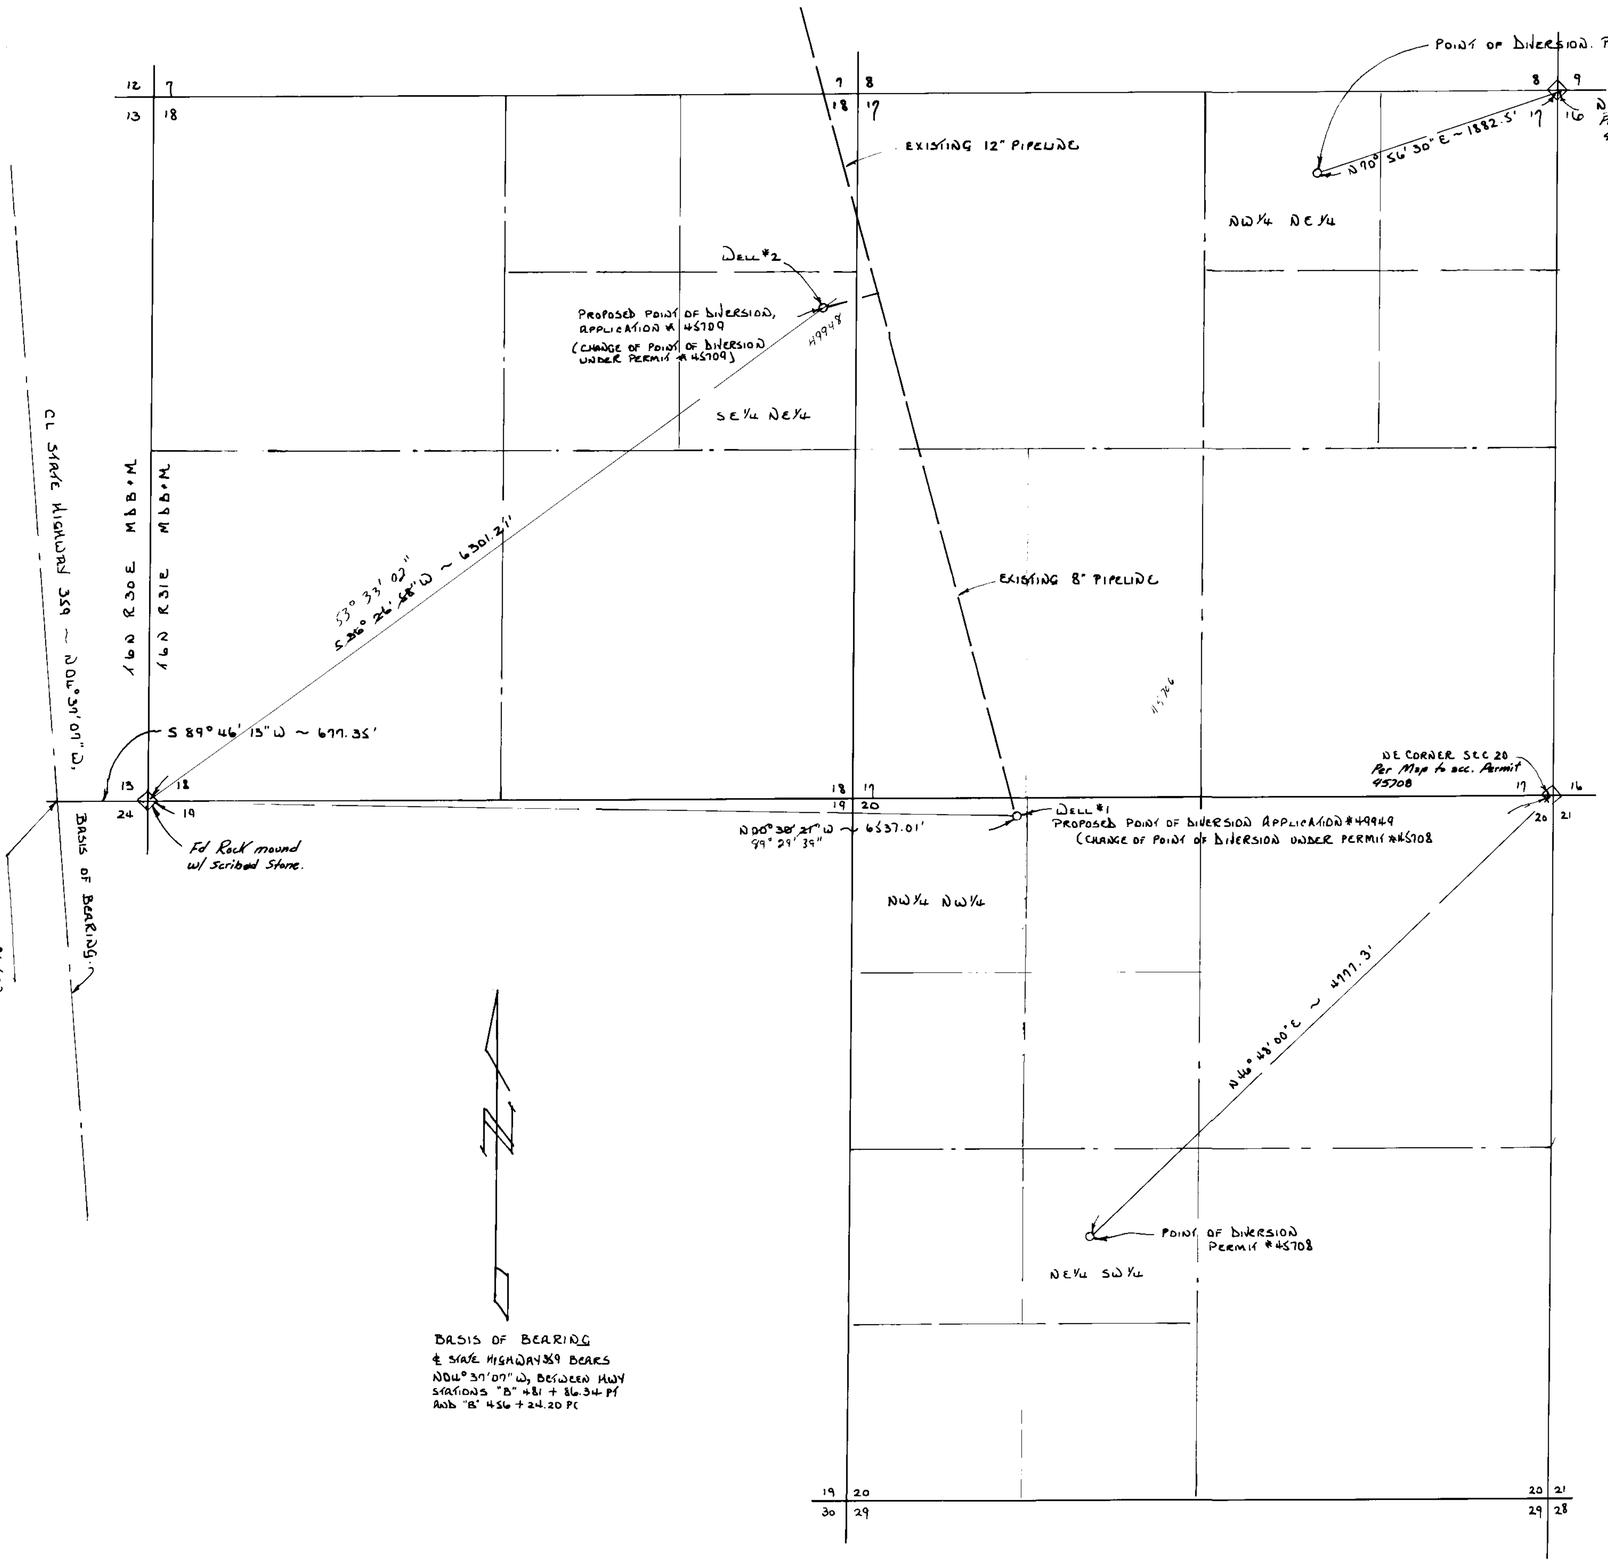

STATE OF NEVADA
COUNTY OF LYON ss

I, ROBERT D. MILLARD, BEING FIRST DULY SWORN, DEPOSE AND SAY THAT THIS MAP, CONSISTING OF ONE SHEET, HAS BEEN CORRECTLY DRAWN TO THE DESIGNATED SCALE FROM FIELD NOTES OF A SURVEY MADE UNDER MY SUPERVISION AND DIRECTION ON THE 28TH DAY OF JUNE 1984, THAT IT TRULY AND CORRECTLY REPRESENTS THE ORIGINAL POINTS OF DIVERSION UNDER PERMITS 45709 AND 45708 AND THE PROPOSED POINTS OF DIVERSION AND EXTENT OF WORKS USED TO DIVERT WATER FROM AN UNDERGROUND SOURCES IN MINERAL COUNTY BY MINERAL COUNTY FOR MUNICIPAL PURPOSES. THAT THE PROPOSED POINTS OF DIVERSION, THE APPROXIMATE LOCATION AND SIZE OF THE DIVERTING CHANNEL, ALL RESERVOIRS OR BASINS, THE LOCATION AND NAMES OF ALL OTHER WORKS WHICH WILL CROSS OR CONNECT WITH THE PROPOSED WORKS AND THE BOUNDARY OF ALL LANDS, SHOWN BY 40 ACRE SUBDIVISIONS, THE AREAS PROPOSED TO BE SERVED, ARE FULLY AND CORRECTLY DESIGNATED THEREON.

STATE WATER RIGHT SURVEYOR Nº 215

SUBSCRIBED AND SWORN TO BEFORE ME
THIS _____ DAY OF _____ 198__
NOTARY PUBLIC IN AND FOR LYON COUNTY, NEVADA.

NOTE: FOR PLACE OF USE SEE MAP FILED TO SUPPORT APPLICATION # 45706

SCALE 1" = 600'

49948, 49949

FILED
STATE ENGINEER'S OFFICE

MAP
TO ACCOMPANY APPLICATION
TO CHANGE THE POINTS OF DIVERSION
UNDER PERMITS 45708 AND 45709
OF WATER FOR MUNICIPAL PURPOSES
BY MINERAL COUNTY FROM UNDERGROUND SOURCE

NOTE: The bearing angle tied to the SW corner of Sec. 18 is correctly plotted; however the correct written bearing is the compliment of that specified

49948 CE[illegible] 15538 ISSUED 09-08-00
49949 CE[illegible] 15539 ISSUED 09-08-00

49949 49948 !