SECTION	SUB DIVISION	TOWNSHIP	RANGE	CULTIVATED ACREAGE	DESCRIPTION OF CULTURE	DATE OF FIRST CULTURE
36	NW 1/4 SE 1/4	20 N	45 E			

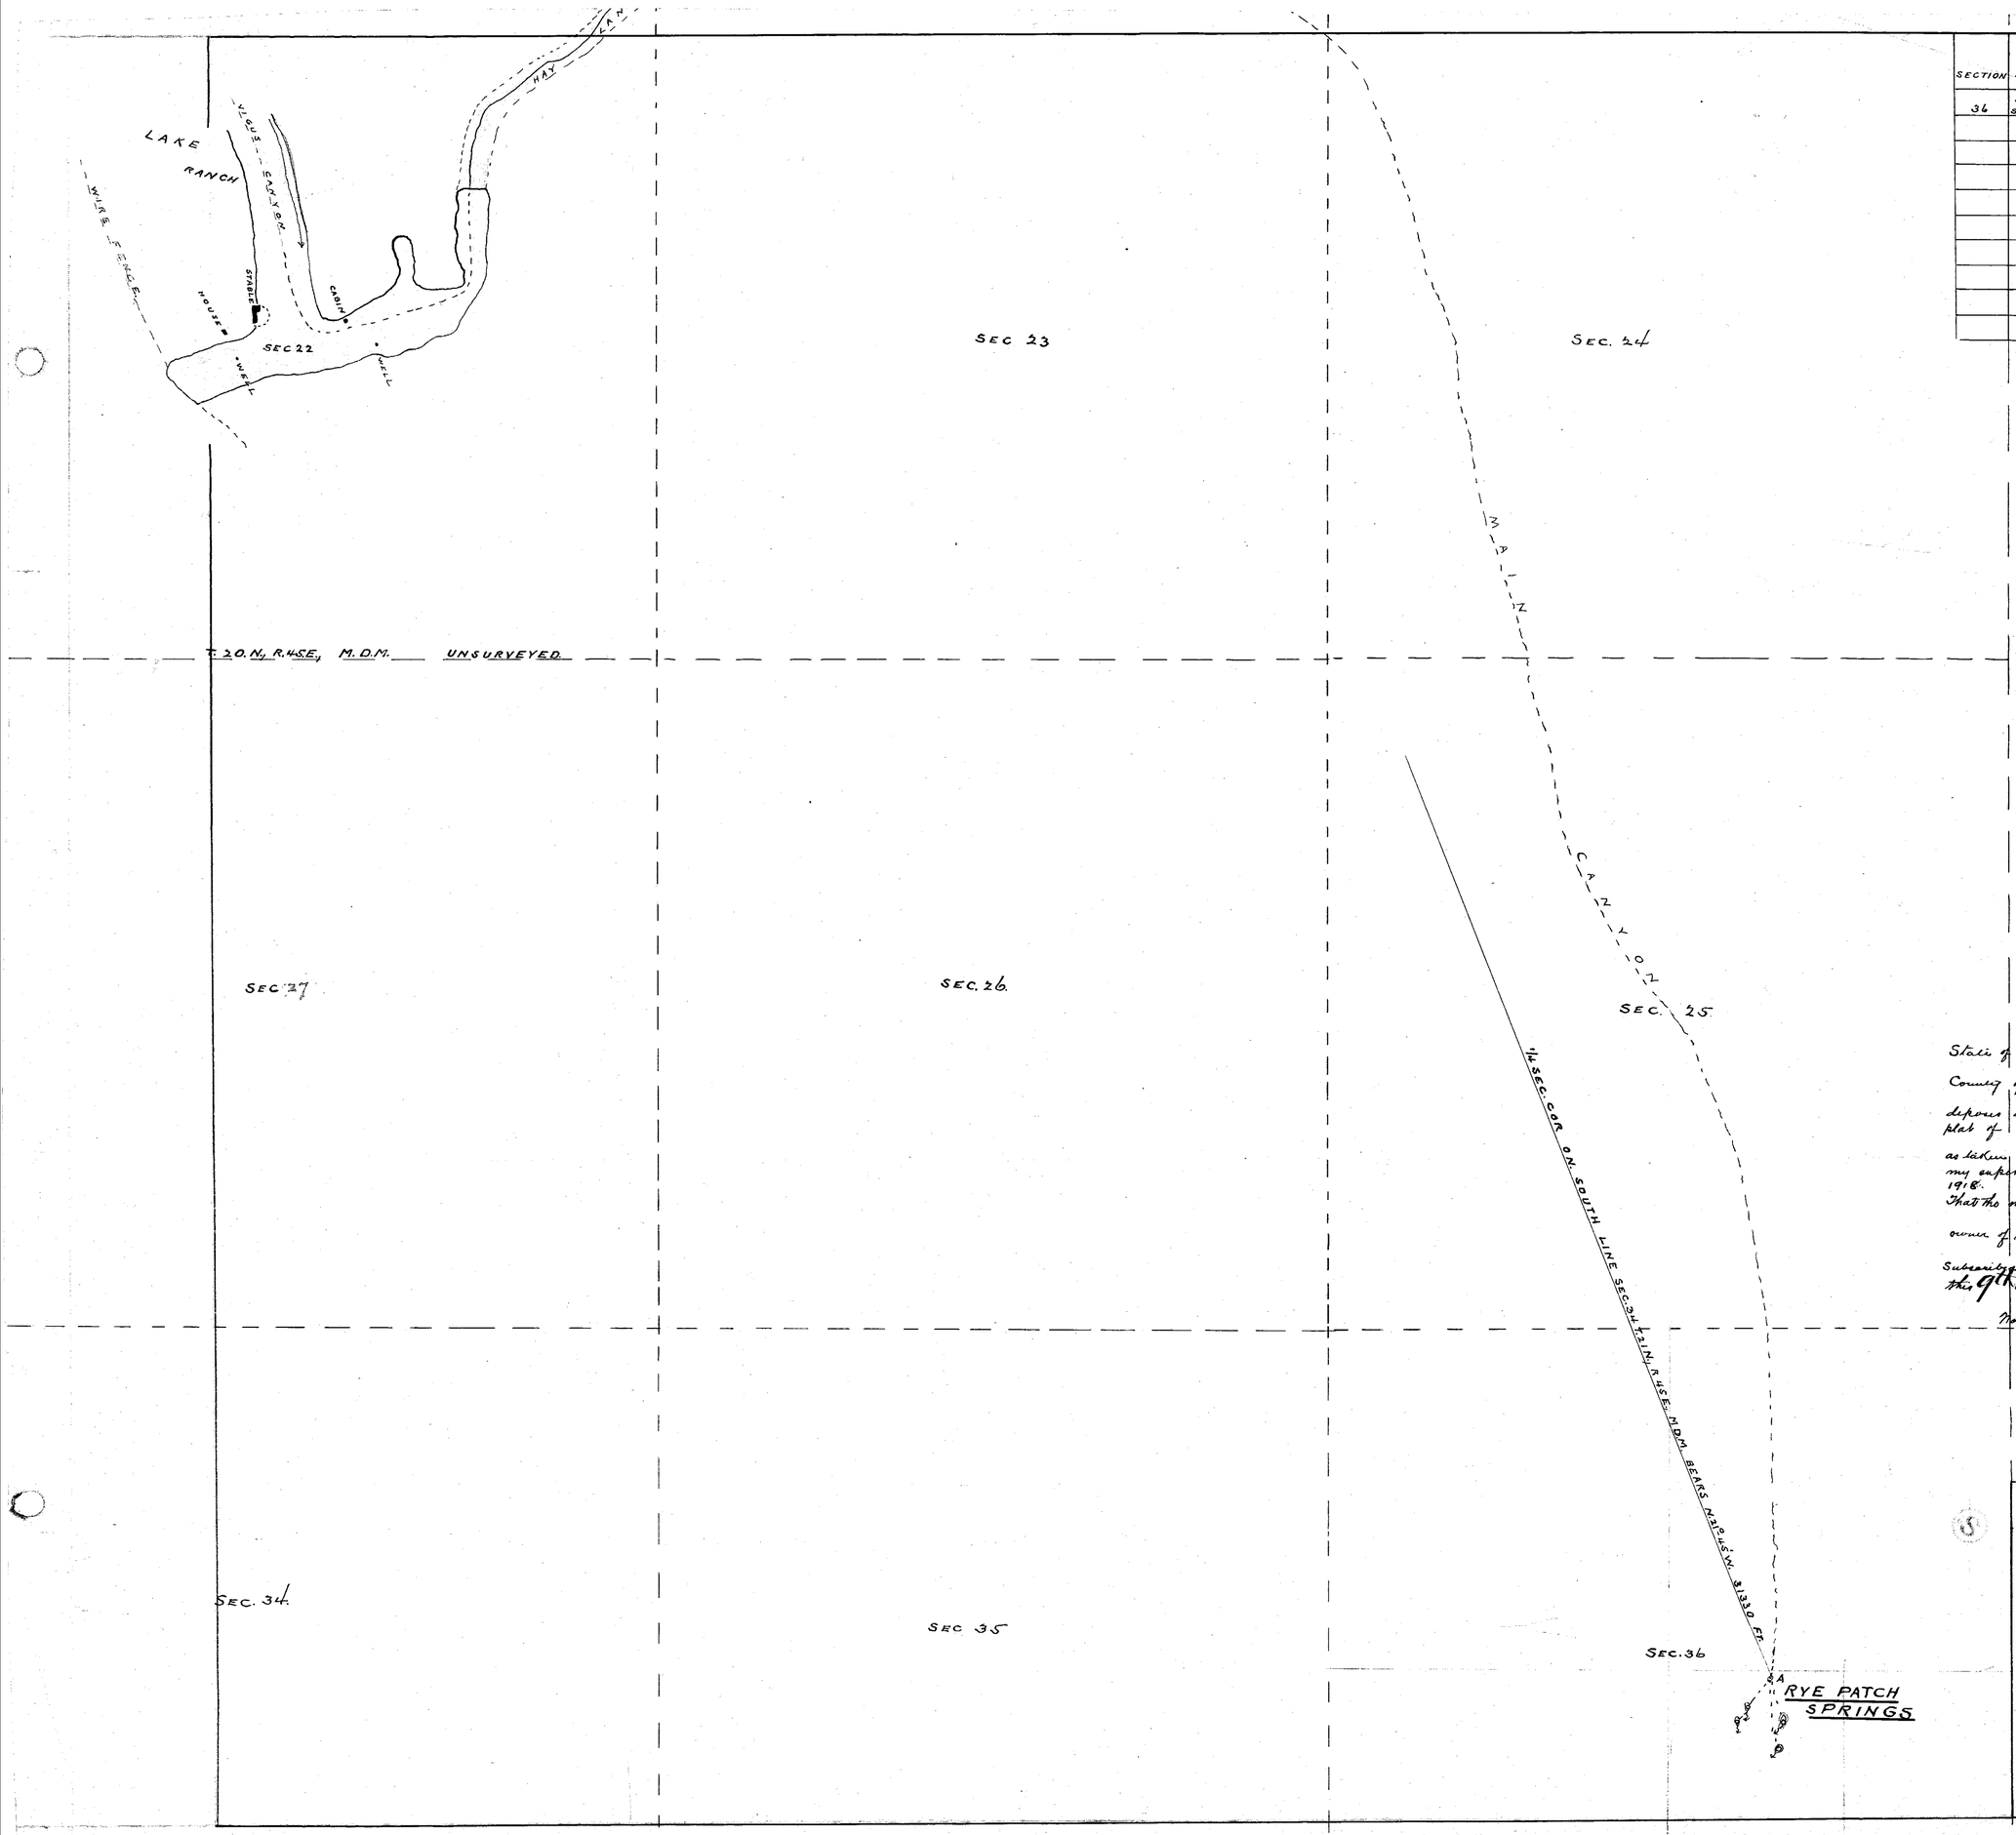

State of Nevada }
County of Lander } ss:

J. H. Trolson, being first duly sworn deposes and says that the above map is a true and accurate plat of

RYE PATCH SPRINGS

as taken from the field notes of a survey made by me (or under my supervision and direction) completed on the 5th day of April 1918.

That the map and survey were made at the instance of

PAUL H. DORY.

owner of said springs, and that it truly represents the location of said springs.

J. H. Trolson, Surveyor.

Subscribed and sworn to before me this 9th day of April, 1918.

A. J. Malstrette
Notary Public in and for Lander County, Nevada.

FILED
APR 15 1918
STATE ENGINEER'S OFFICE

OWNER PAUL H. DORY

RYE PATCH SPRINGS.

UNSURVEYED LAND SCALE 600 Ft = 1-INCH.

Certificate No. — 1455 - 8-29-28 - 0.003125 stock

5004