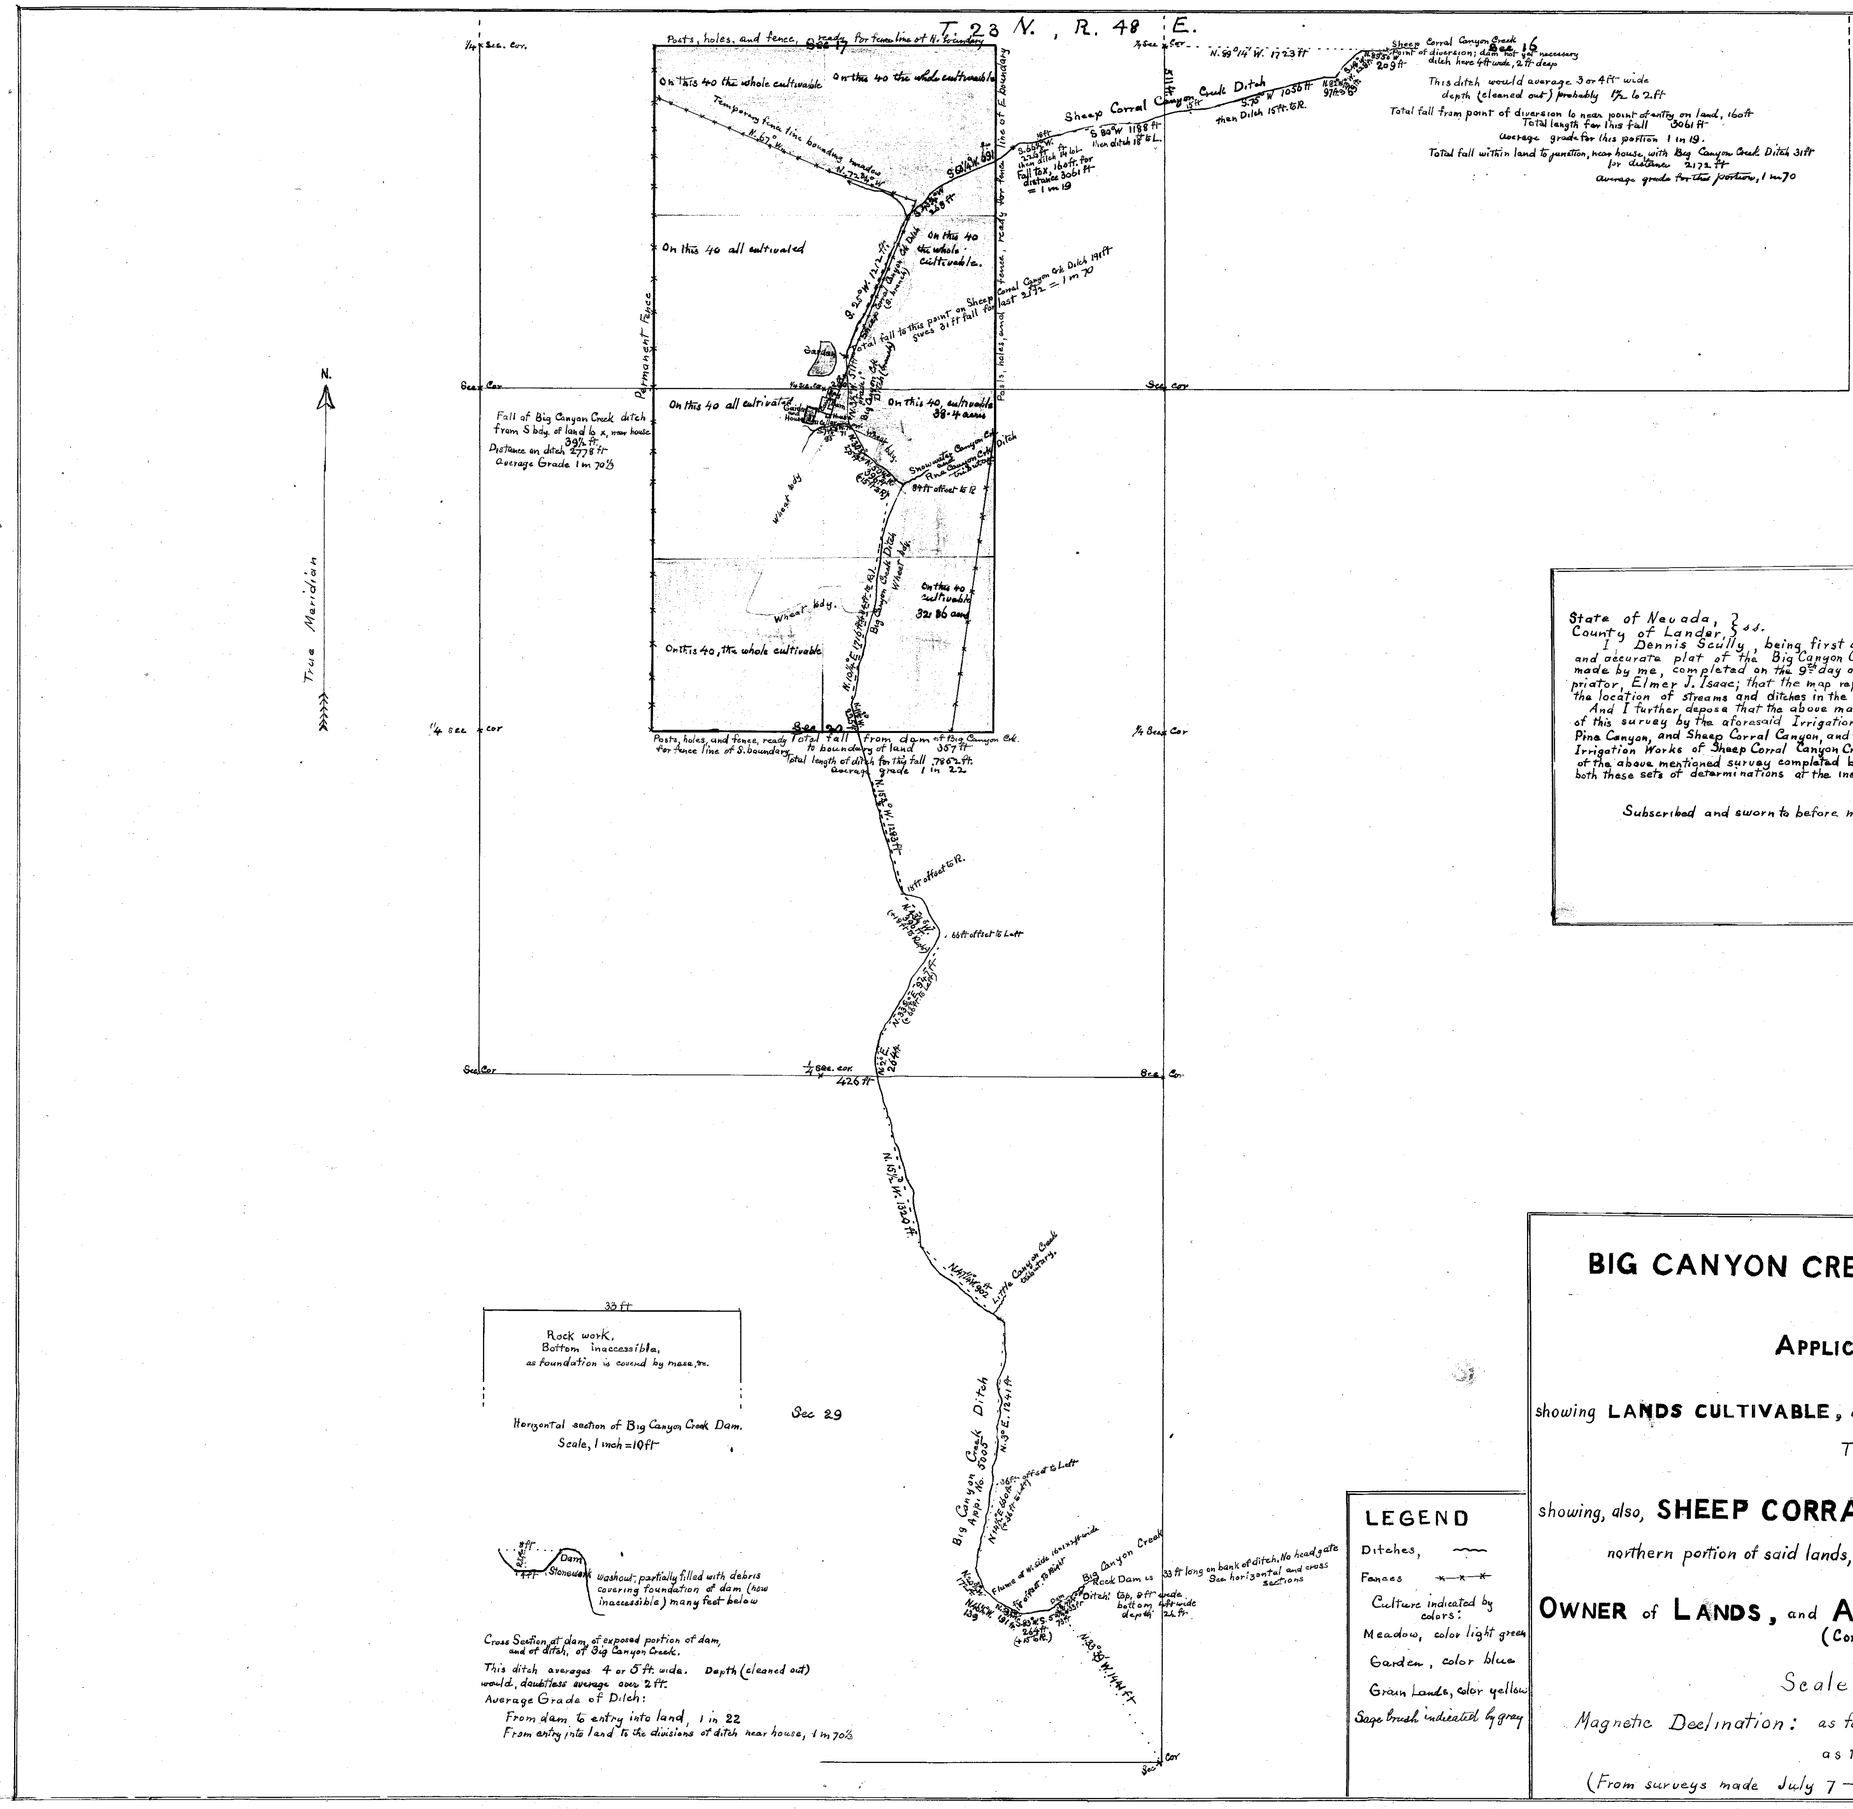

Section	Sub-division	Township	Range	Cultivated acreage	Description of Culture	Date of first Culture
17	N.E.¼ of S.W.¼	23 N.	48 E.	19·9294	Meadow	
"	S.E.¼ of S.W.¼	"	"	40	Meadow, 39·642 Garden, ·358	
"	N.W.¼ of S.E.¼	"	"	3·97	Meadow	
"	S.W.¼ of S.E.¼	"	"	11·57	Meadow, 11·163 Garden, ·407	
20	N.E.¼ of N.W.¼	"	"	40	Meadow, 34·5253 Grain Lands 5·2637 Garden ·21	
"	S.E.¼ of N.W.¼	"	"	3·88065	Grain Lands	
"	N.W.¼ of N.E.¼	"	"	11·703175	Grain Lands	
"	S.W.¼ of N.E.¼	"	"	3·24005	Grain Lands	

State of Nevada, } ss.
County of Lander, }

I Dennis Scully, being first duly sworn, depose and say that the above map is a true and accurate plat of the Big Canyon Creek Irrigation Works, as taken from the field notes of a survey made by me, completed on the 9th day of July, 1919; that such survey was made at the instance of the Appropriator, Elmer J. Isaac; that the map represents the works described in Application No. 5005, together with the location of streams and ditches in the immediate vicinity.

And I further depose that the above map is also a true and accurate plat of the lands irrigated at the date of this survey by the aforesaid Irrigation Works, as aided by waters of Little Canyon, Snowwater Canyon, Pine Canyon, and Sheep Corral Canyon, and that the above map contains also a true and accurate plat of the Irrigation Works of Sheep Corral Canyon Creek, that both these sets of determinations are taken from the field notes of the above mentioned survey completed by me July 9, 1919; and that the survey was made so as to include both these sets of determinations at the instance, also, of the said Elmer J. Isaac.

Dennis Scully

Subscribed and sworn to before me this, the 17th day of July, 1919

Lena C. Scinchetti,
Notary Public
in a for Lander Co., Nevada

FILED

LEGEND

Ditches, ~~~

Fences —x—x—x—

Culture indicated by colors:

Meadow, color light green

Garden, color blue

Grain Lands, color yellow

Sage brush indicated by gray

BIG CANYON CREEK IRRIGATION WORKS

UNDER

APPLICATION No. 5005,

showing **LANDS CULTIVABLE**, and **LANDS ALREADY CULTIVATED** THEREUNDER;

showing, also, **SHEEP CORRAL CANYON CREEK** (emptying into northern portion of said lands, in Sec. 17) in equally full detail.

OWNER of LANDS, and APPROPRIATOR: ELMER J. ISAAC,
(Cortez P.O., Nevada.)

Scale, 1 inch = 600 ft.

Magnetic Declination: as found on the lands, 17½° E.;
as found in mountains in Sec. 29, 17½° to 18° E
(From surveys made July 7—9, 1919, by Dennis Scully, Civil Engineer)

5005 and 5609