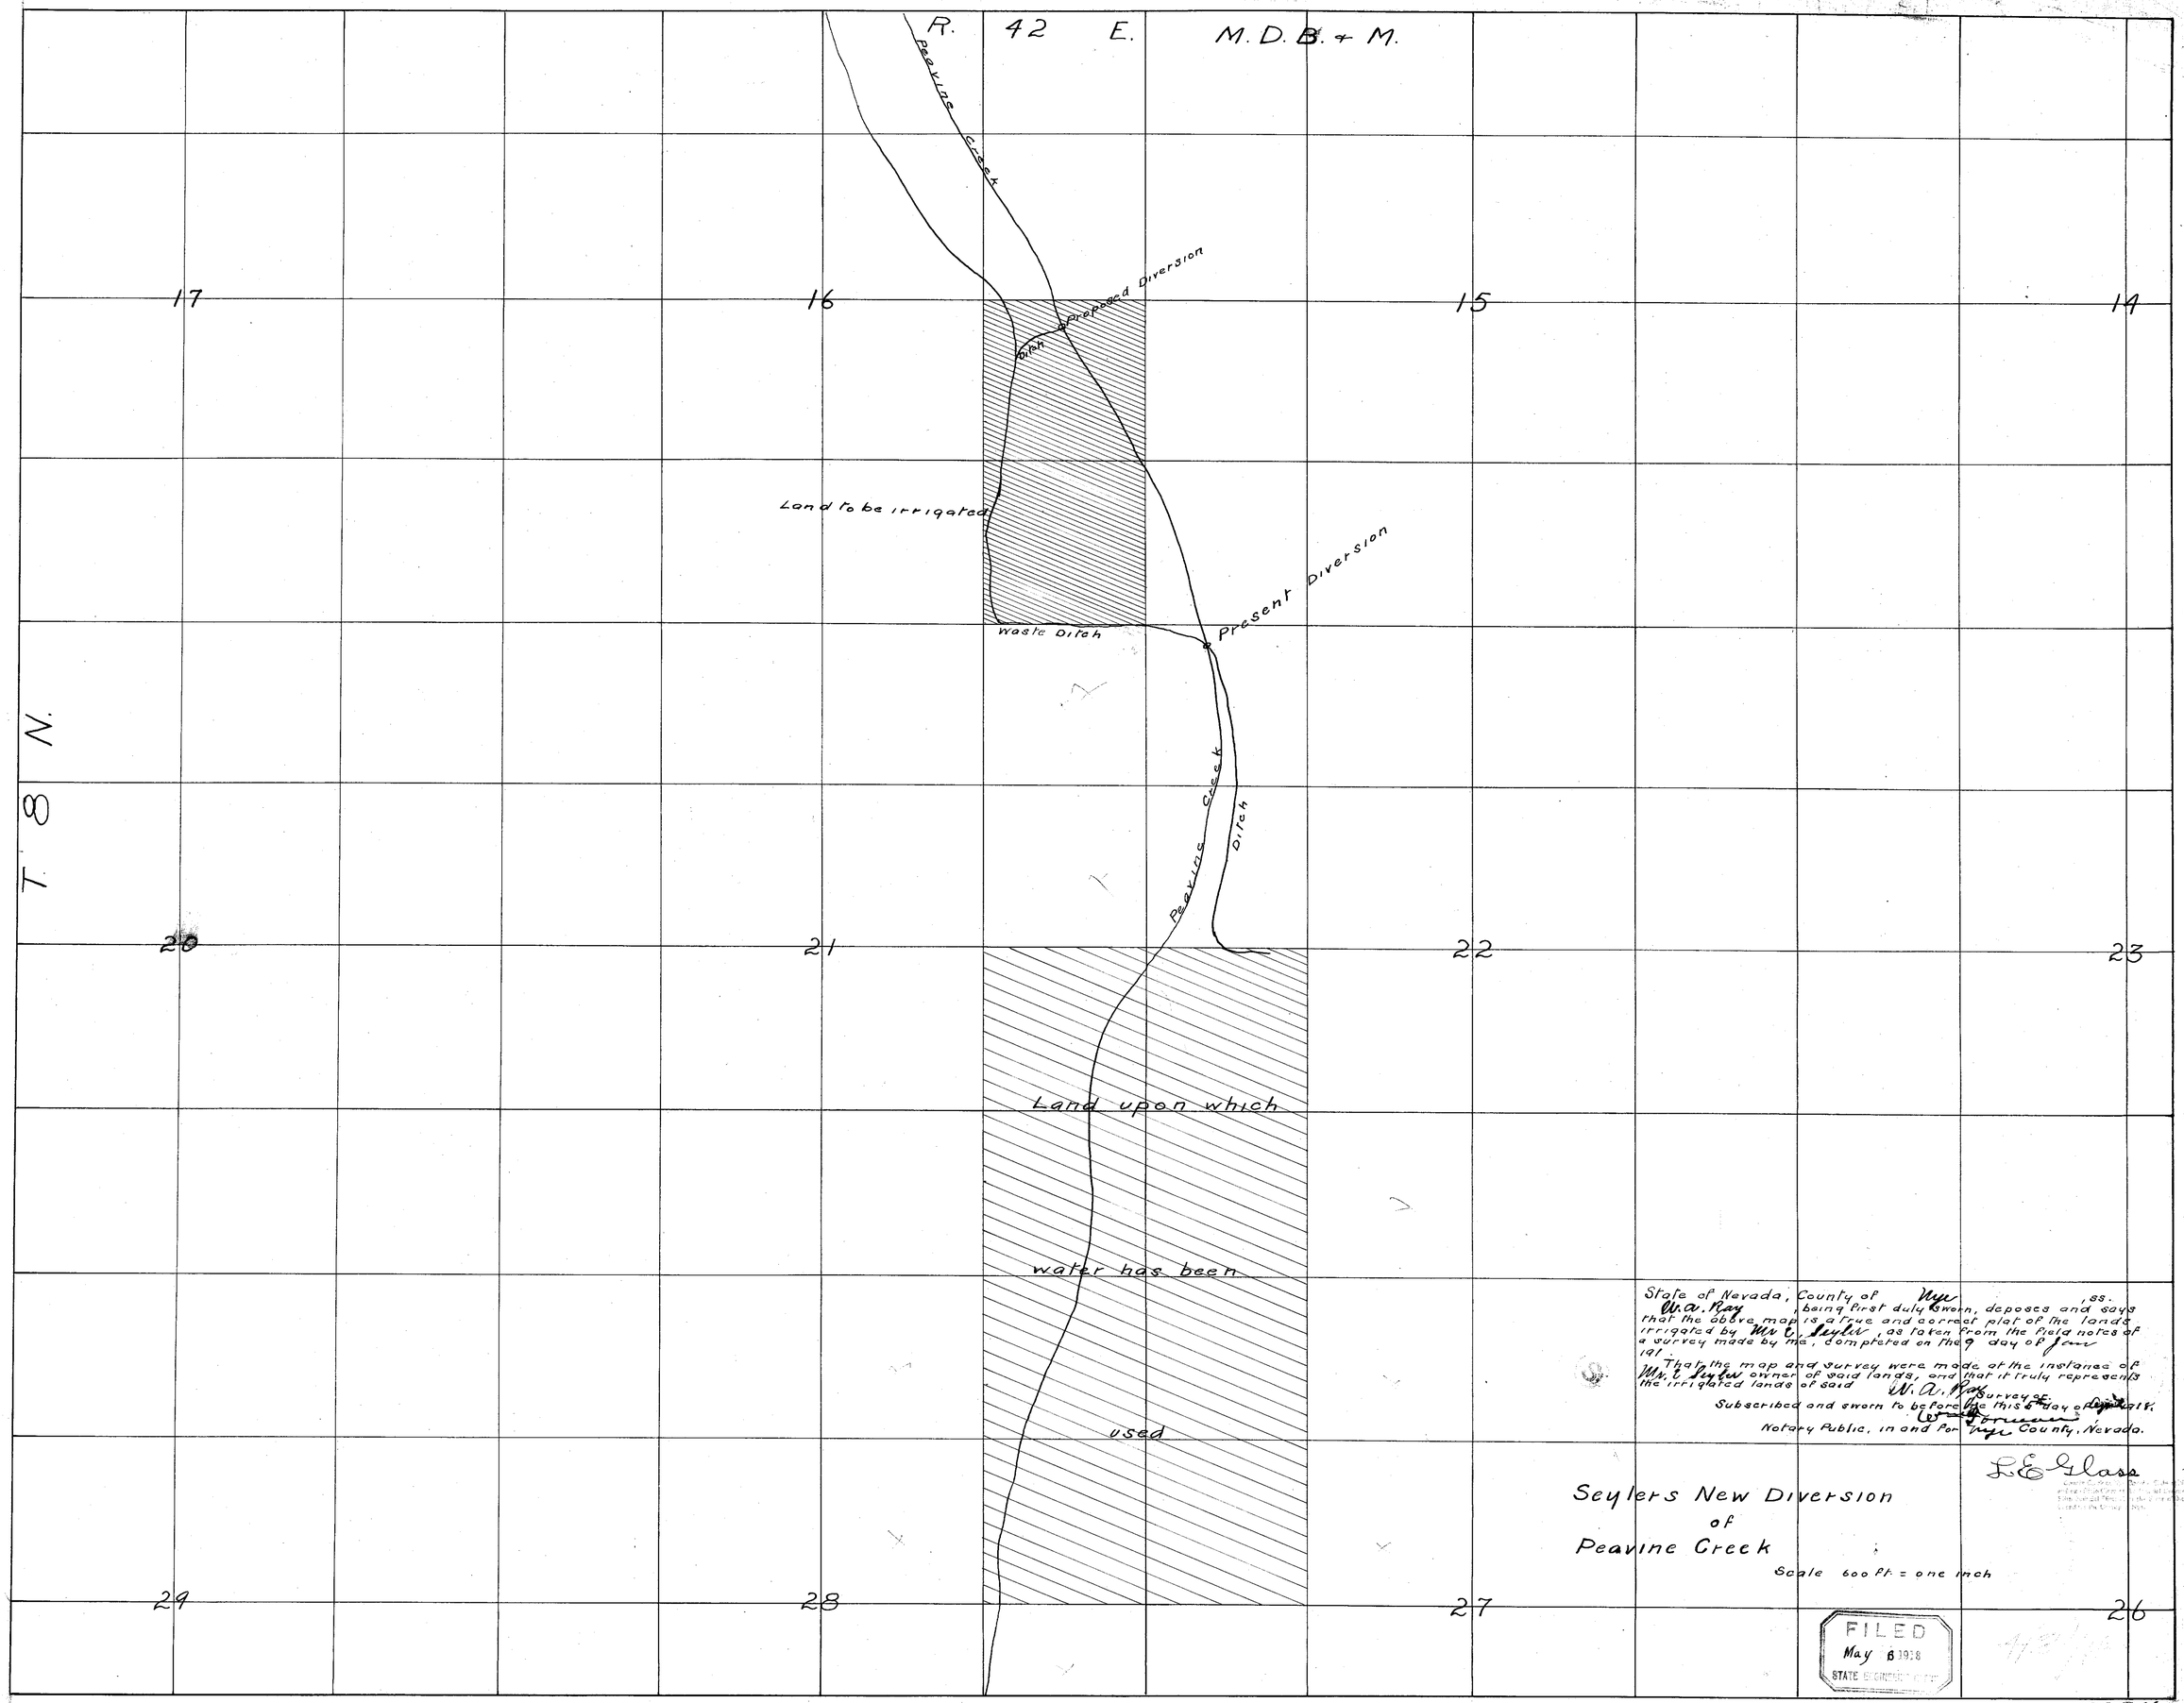
R. 42 E. M.D.B. & M.
T. 8 N.
Peavine Creek
Proposed Diversion Ditch
Land to be irrigated
Waste Ditch
Present Diversion
Peavine Creek Ditch
Land upon which water has been used
17
16
15
14
20
21
22
23
29
28
27
26
State of Nevada, County of Nye ss.
W. A. Ray, being first duly sworn, deposes and says that the above map is a true and correct plat of the lands irrigated by Wm. C. Seyler, as taken from the field notes of a survey made by me, completed on the 9 day of Jan 191
That the map and survey were made at the instance of Wm. C. Seyler owner of said lands, and that it truly represents the irrigated lands of said
W. A. Ray
Subscribed and sworn to before me this 6 day of May 1918.
Notary Public, in and for Nye County, Nevada.
L. E. Glase
Seylers New Diversion of Peavine Creek
Scale 600 Ft. = one inch
FILED
May 6 1918
STATE ENGINEER

5027