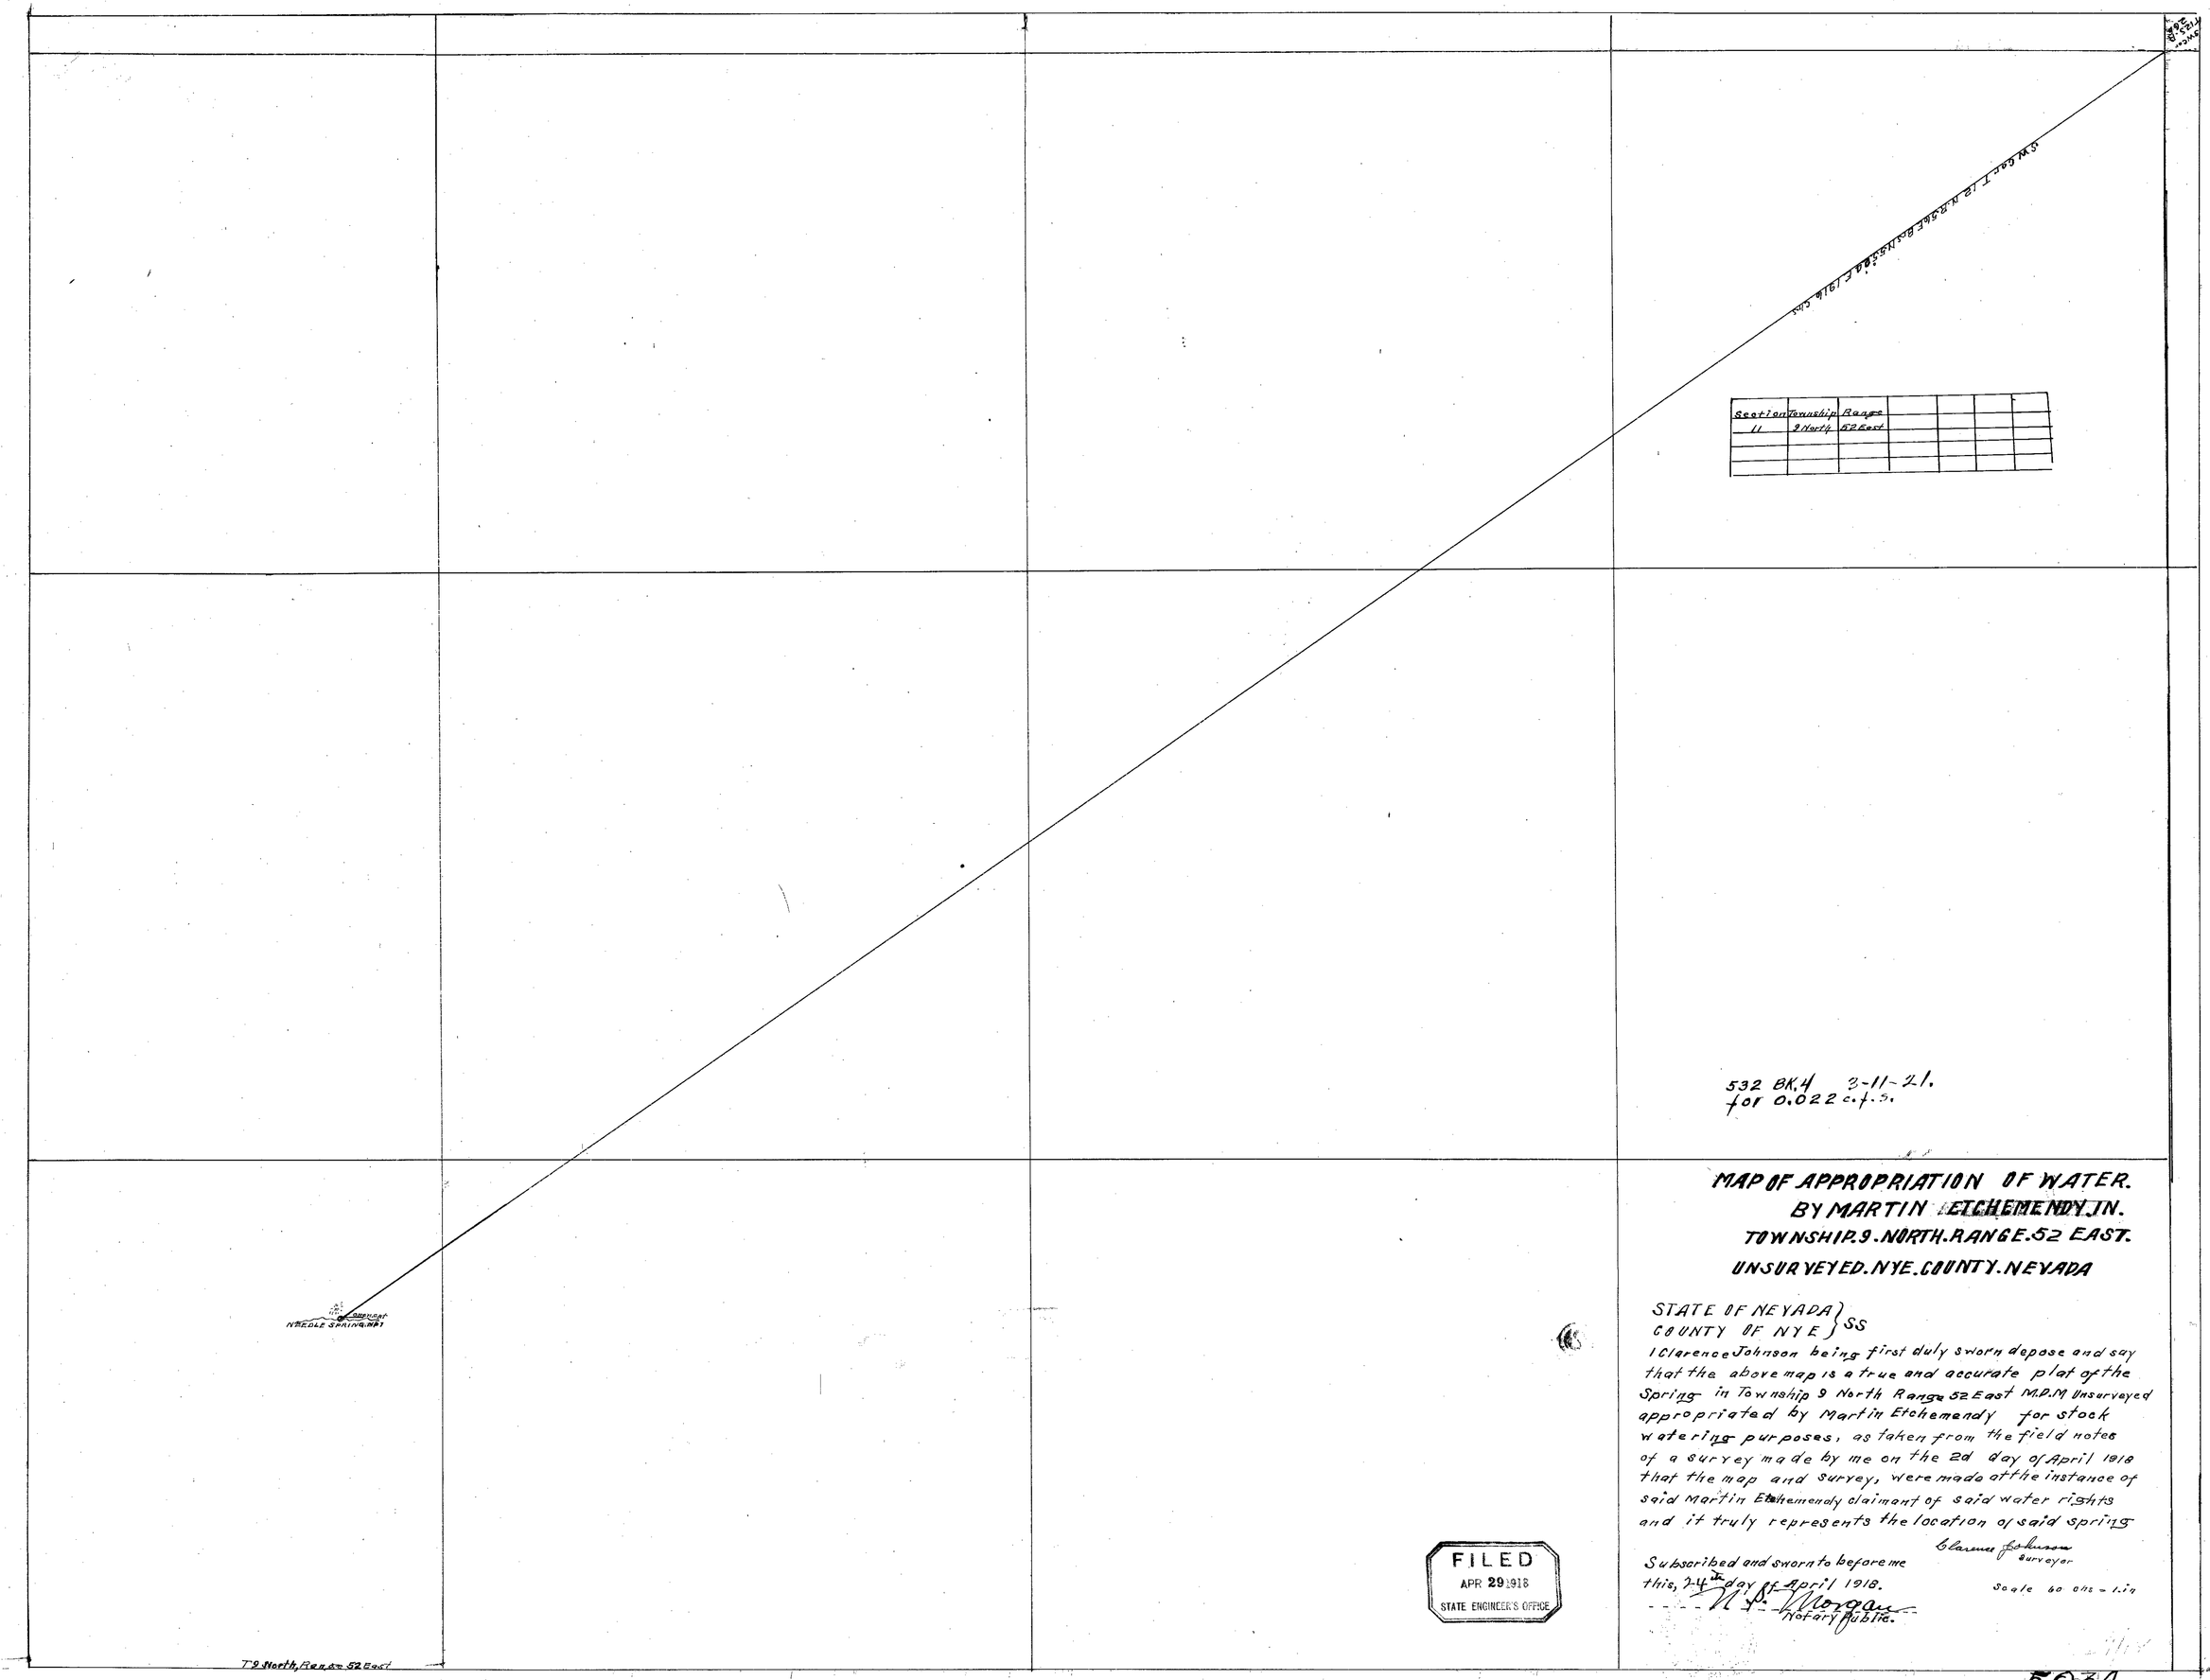

MAP OF APPROPRIATION OF WATER.
BY MARTIN ETCHEMENDY IN.
TOWNSHIP 9. NORTH. RANGE. 52 EAST.
UNSURVEYED. NYE. COUNTY. NEVADA

STATE OF NEVADA }
COUNTY OF NYE } SS

I Clarence Johnson being first duly sworn depose and say that the above map is a true and accurate plat of the Spring in Township 9 North Range 52 East M.D.M Unsurveyed appropriated by Martin Etchemendy for stock watering purposes, as taken from the field notes of a survey made by me on the 2d day of April 1918 that the map and survey, were made at the instance of said Martin Etchemendy claimant of said water rights and it truly represents the location of said spring

Clarence Johnson
Surveyor

Subscribed and sworn to before me this, 24th day of April 1918.

N. P. Morgan
Notary Public.

Scale 60 chs = 1 in

FILED
APR 29 1918
STATE ENGINEER'S OFFICE

5034