Section	Township	Range				
23	10 North	54 East				

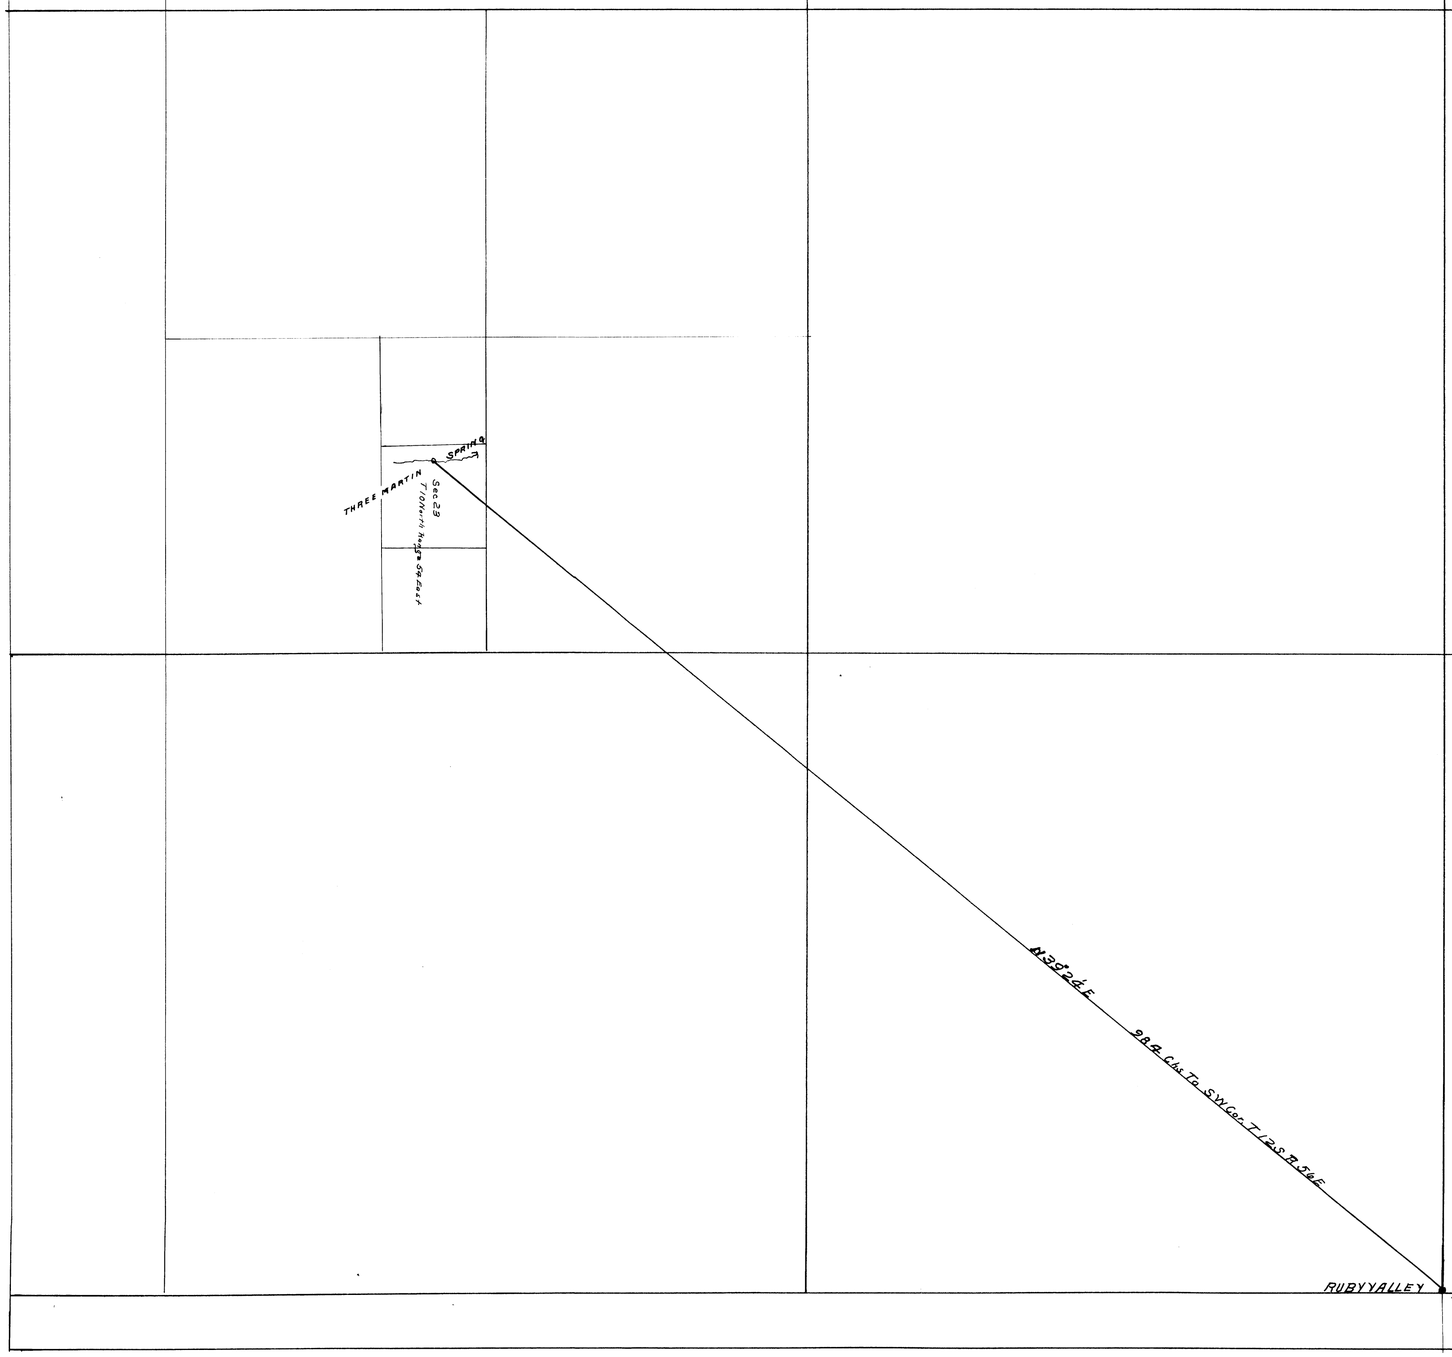

533 BK. 4 3-12-21.
for 0.025 c.f.s.

80993 CERTIFICATE NO. 19884 ISSUED 12-4-2015

MAP OF APPROPPIATION OF WATER BY MARTIN HASQUET IN SAND SPRING VALLEY NYE COUNTY NEVADA

STATE OF NEVADA }
COUNTY OF NYE } SS

I Clarence Johnson being first duly sworn depose and say that the above map is a true and accurate plat of the Spring on the East side of Sand Spring Valley and appropriated by Martin Hasquet for Stock watering purposes, as taken from the fieldnotes of a survey made by me on the 31st day of March 1918 That the map and survey were made at the instance of said Martin Hasquet claimant of said water rights and it truly represents the location of said spring

Clarence Johnson
Surveyor

Subscribed and sworn to before me this 24th day of April 1918

N. P. Morgan
Notary Public

80993 5035