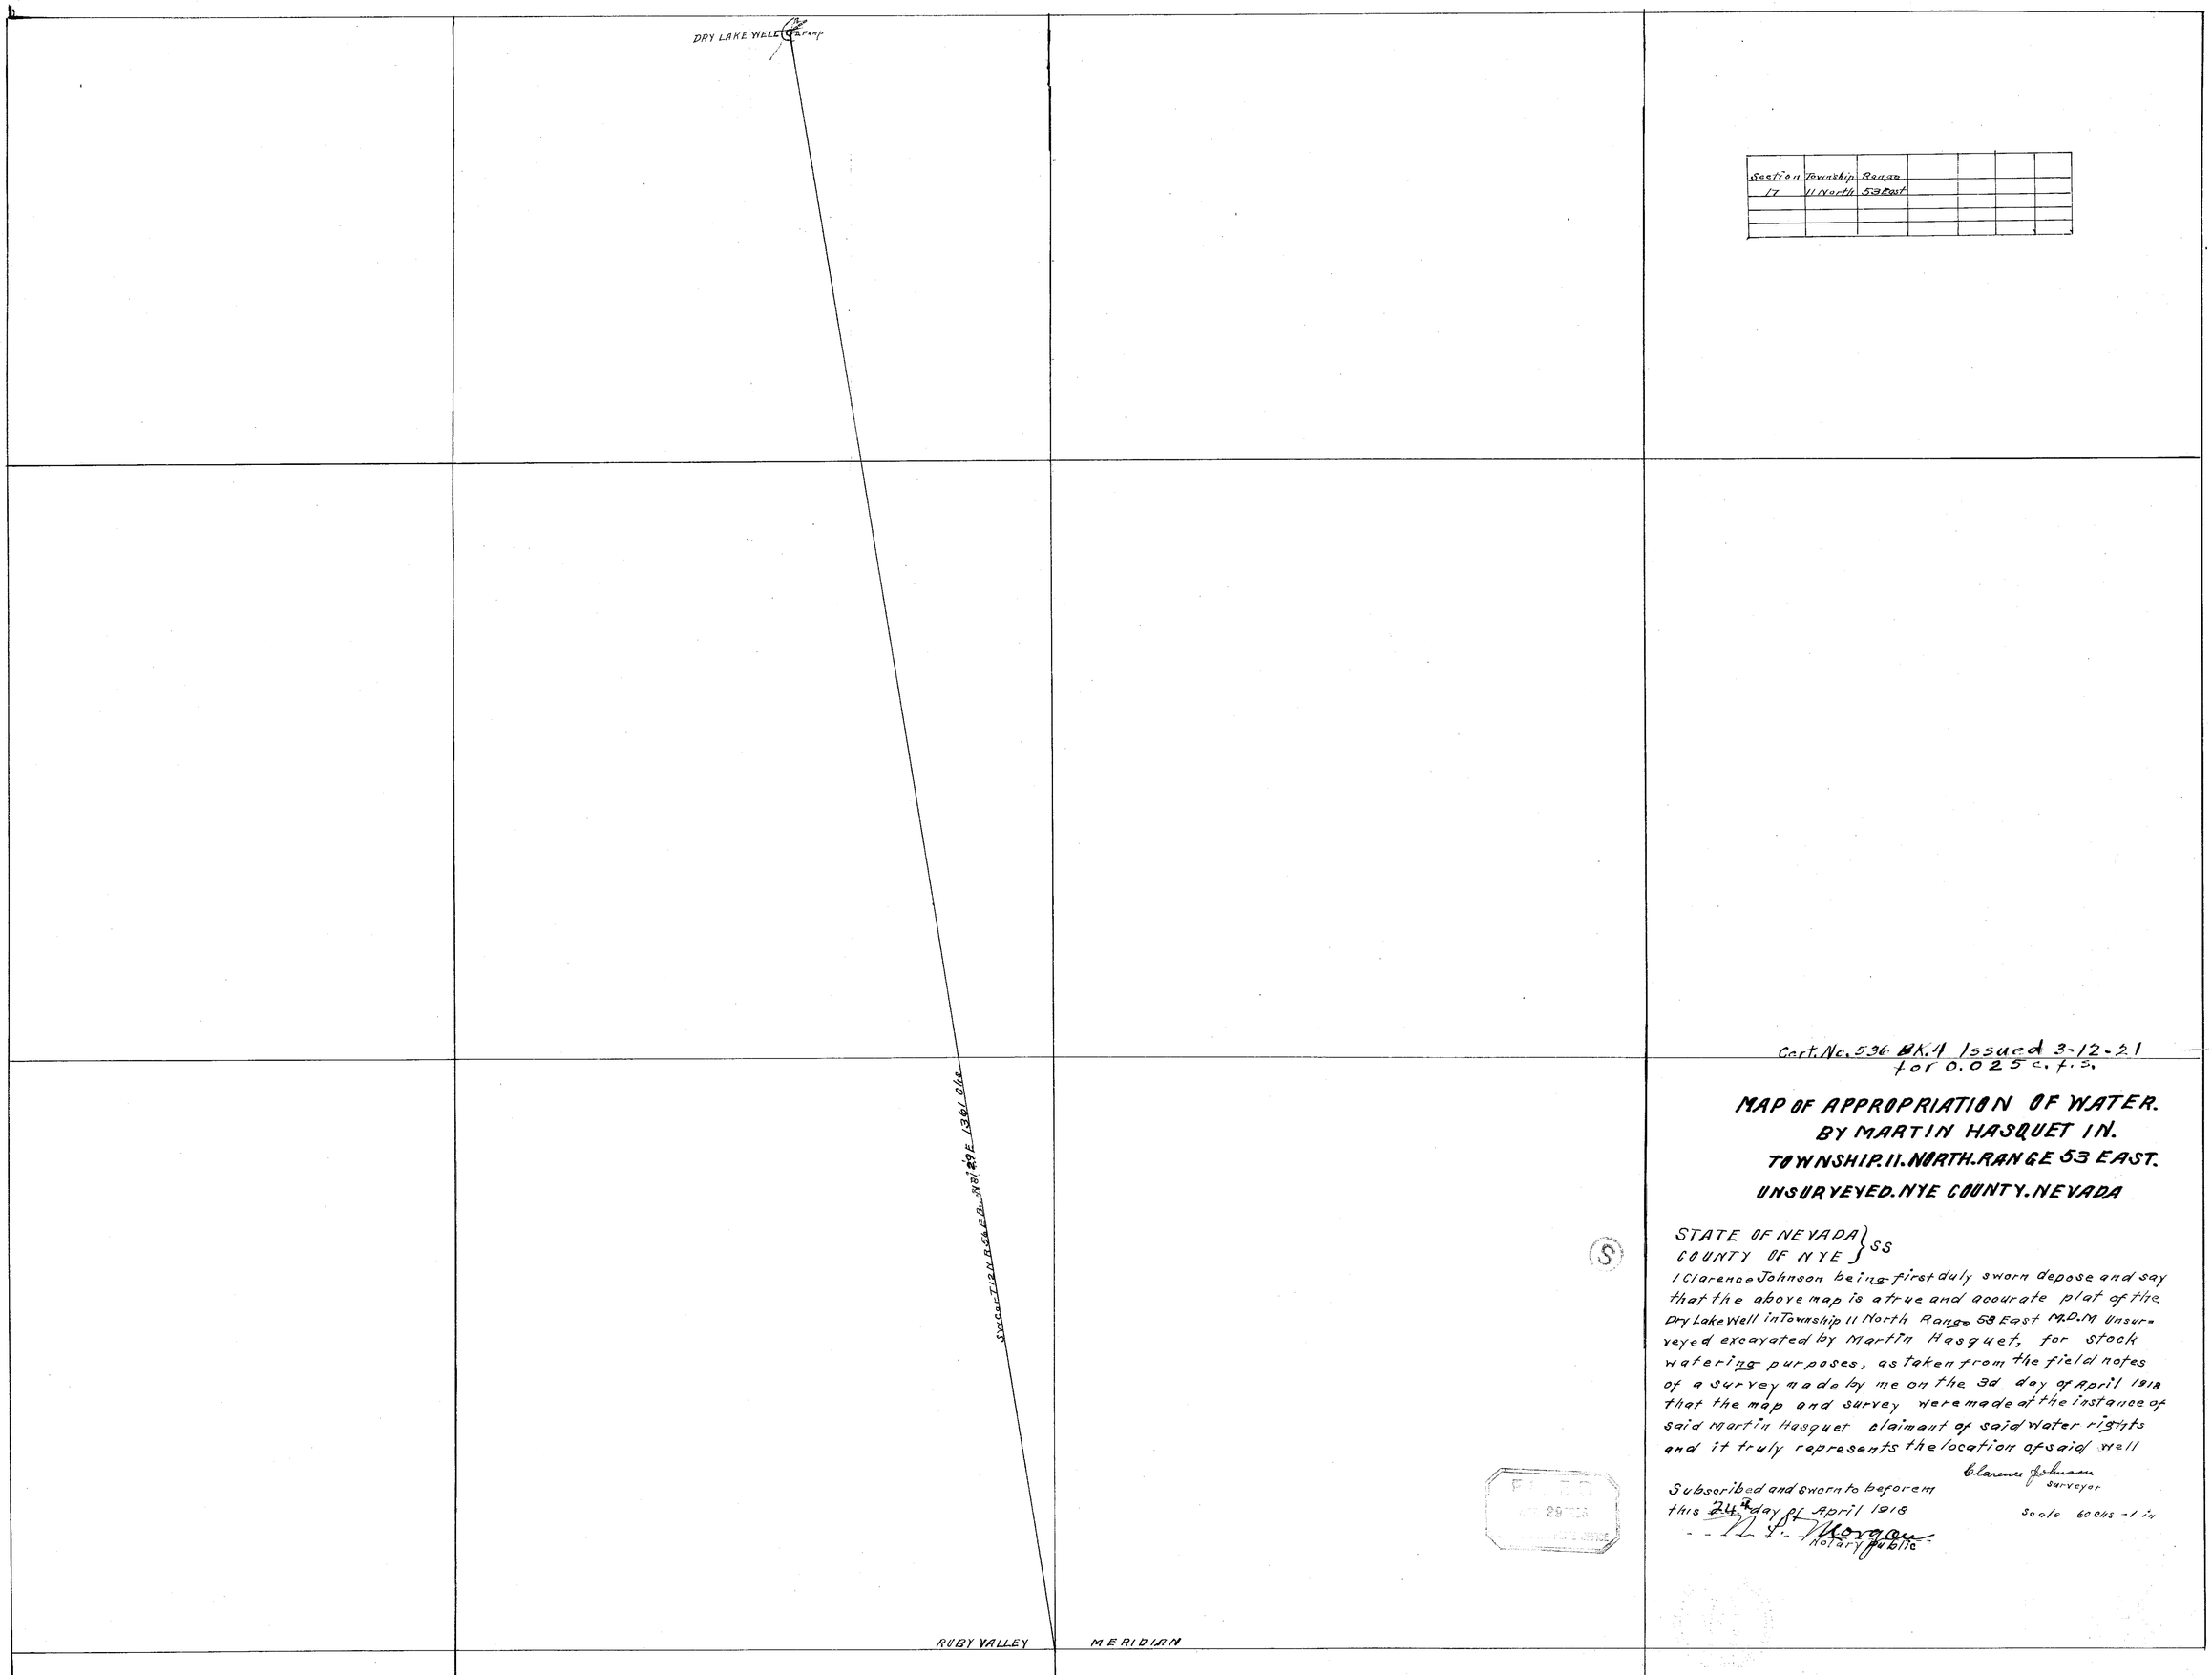
DRY LAKE WELL
Camp
S.W. Cor. Sec. 17 T.11 N. R.53 E. N.81°29' E. 1361 Lks.
RUBY VALLEY
MERIDIAN
Section
17
Township
11 North
Range
53 East
Cert. No. 536 BK. 1 Issued 3-12-21
for 0.025 c.f.s.
MAP OF APPROPRIATION OF WATER.
BY MARTIN HASQUET IN.
TOWNSHIP. 11. NORTH. RANGE 53 EAST.
UNSURVEYED. NYE COUNTY. NEVADA
STATE OF NEVADA } SS
COUNTY OF NYE }
I Clarence Johnson being first duly sworn depose and say that the above map is a true and accurate plat of the Dry Lake Well in Township 11 North Range 53 East M.D.M Unsurveyed excavated by Martin Hasquet, for stock watering purposes, as taken from the field notes of a survey made by me on the 3d day of April 1918 that the map and survey were made at the instance of said Martin Hasquet claimant of said water rights and it truly represents the location of said well
Clarence Johnson
Surveyor
Subscribed and sworn to before me
this 24th day of April 1918
M. F. Morgan
Notary Public
Scale 60 lks = 1 in.

5038