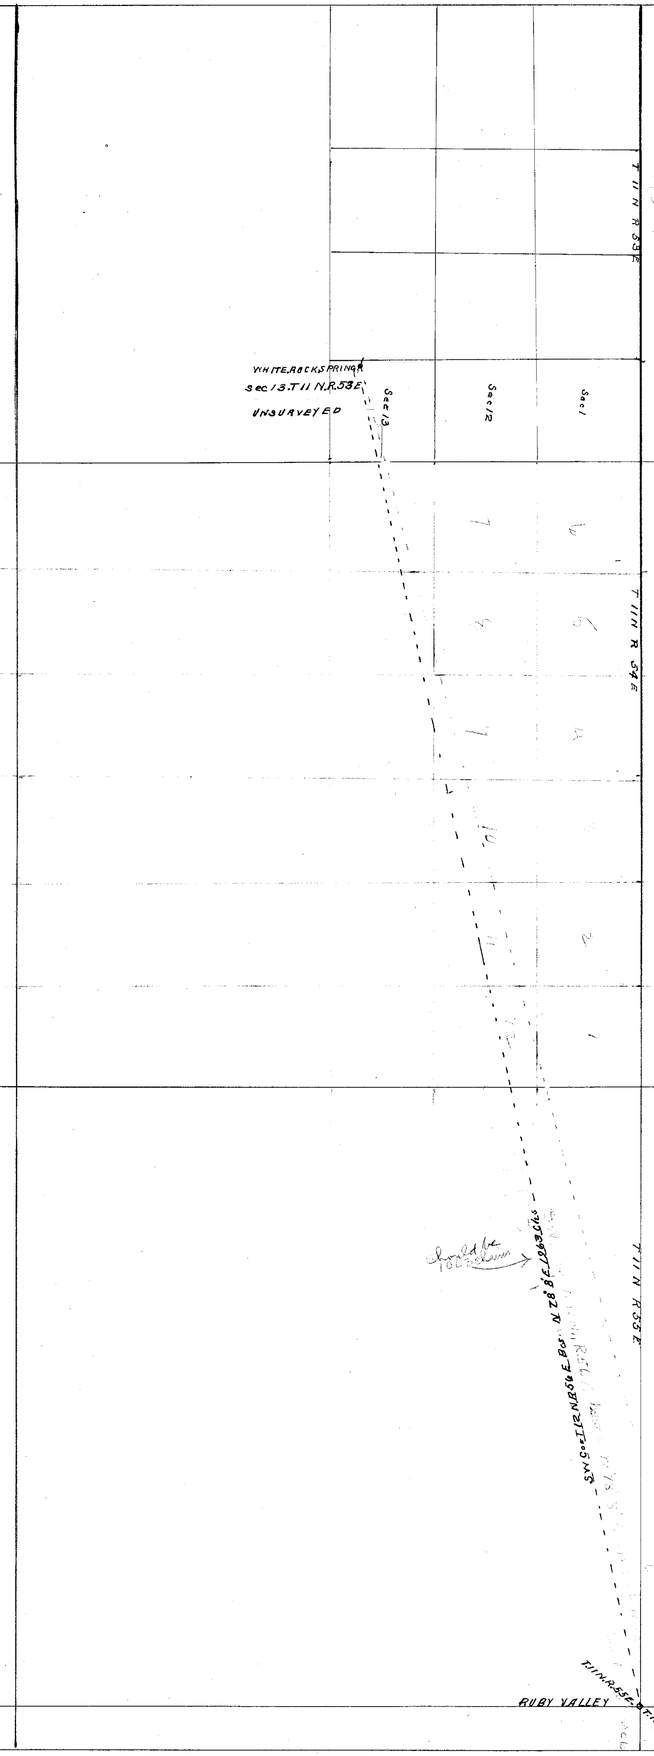

Section	Township	Range				
26	11 North	53 East				

Cert. No. 537 Bk. 4 Issued 3-12-21.
for 0.025 c.f.s.

MAP OF APPROPRIATION OF WATER BY MARTIN HASQUET IN TOWNSHIP 11 NORTH RANGE 51 EAST UNSURVEYED NYE COUNTY NEVADA

STATE OF NEVADA }
COUNTY OF NYE } SS

I Clarence Johnson being first duly sworn depose and say that the above map is a true and accurate plat of the Spring in Township 11 North Range 53 East M.D.M Unsurveyed appropriated by Martin Hasquet for stock watering purposes, as taken from the field notes of a survey made by me on the 3d day of April 1918 That the map and survey were made at the instance of said Martin Hasquet claimant of said water rights and it truly represents the location of said spring

Clarence Johnson
Surveyor

Subscribed and sworn to before me this 24th day of April 1918
N. R. Morgan
Notary Public.

Scale 60 chs = 1 in

FILED
MAY 27 1918

5039