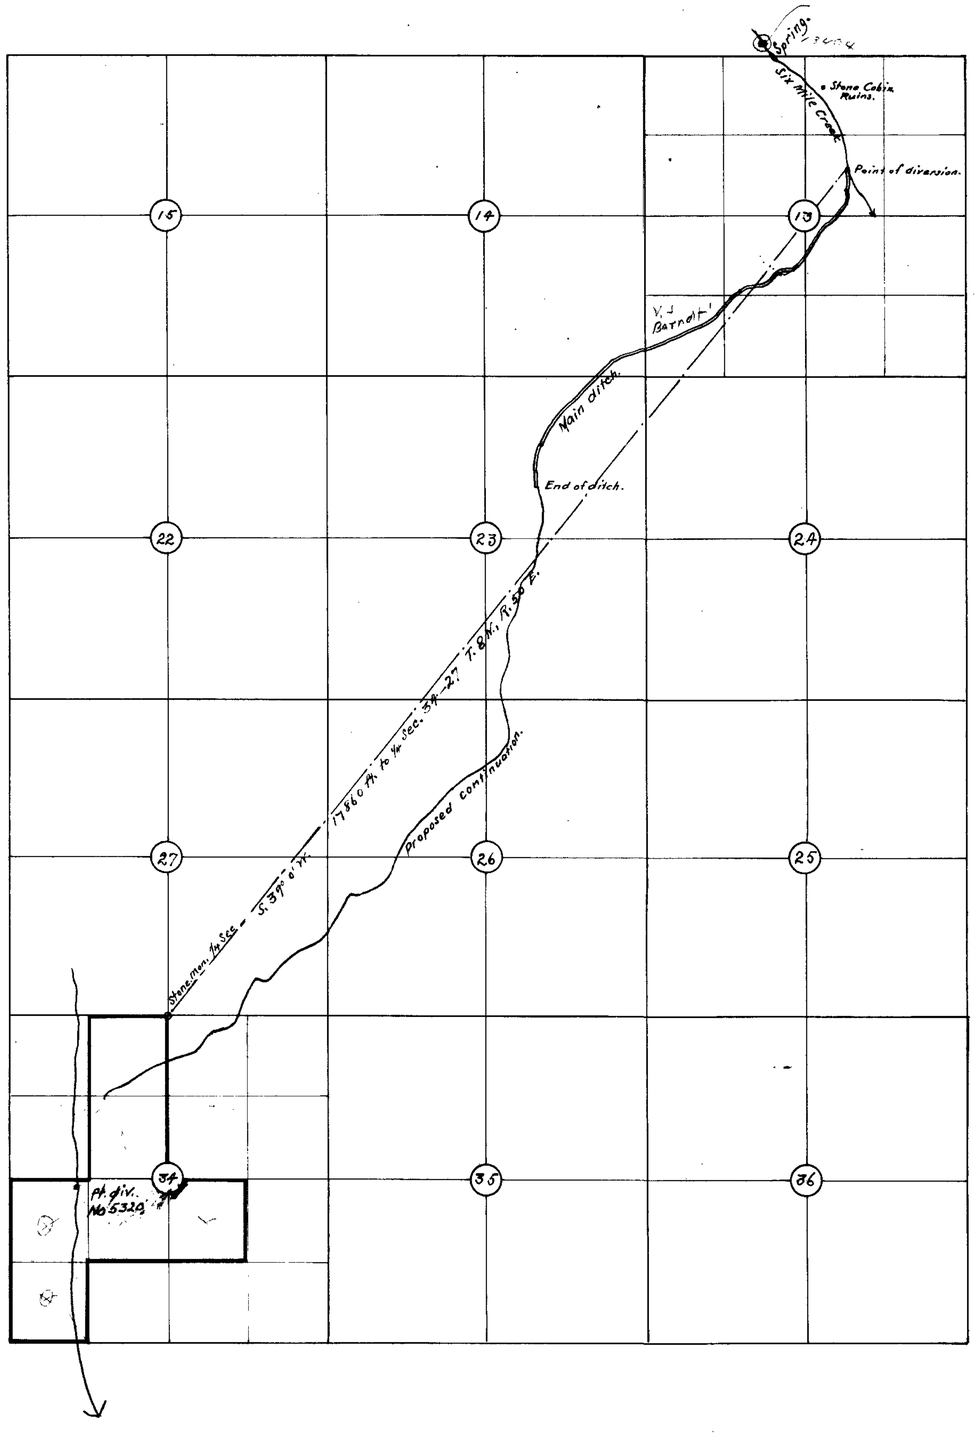

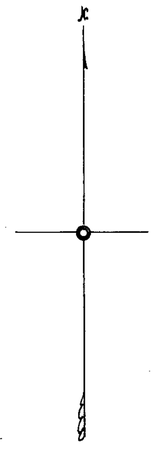

State of Nevada }
County of Nye } ss.

I. L. F. Clar, being first duly sworn, depose and say that the above map is a true and accurate plat of the lands to be irrigated by a ditch, partly completed, as taken from the field notes of a survey made by me, completed, on the 13th day of November 1919.

That the map and survey were made at the instance of Mrs J. T. Williams, owner of said lands and that it truly represents the lands to be irrigated by said ditch.

L. F. Clar
Surveyor.

Subscribed and sworn to before me, this 31st day of December 1919.

Charles Tindal Lawrence
Notary Public

1/2/20

Map of Ditch.

Mrs J. T. Williams.

No 5095.

Water of Six Mile Canyon.

Section 13, T. 8 N, R. 50 E., M. D. B. and M.

Nye Co., Nevada.

5095