Sec	Twp	Range	Calif. Acreage	Subdiv. Lot Sec	Culture	
23	23N	53E	4	SW¼ N¼ NW¼	Seeded to Alfalfa	

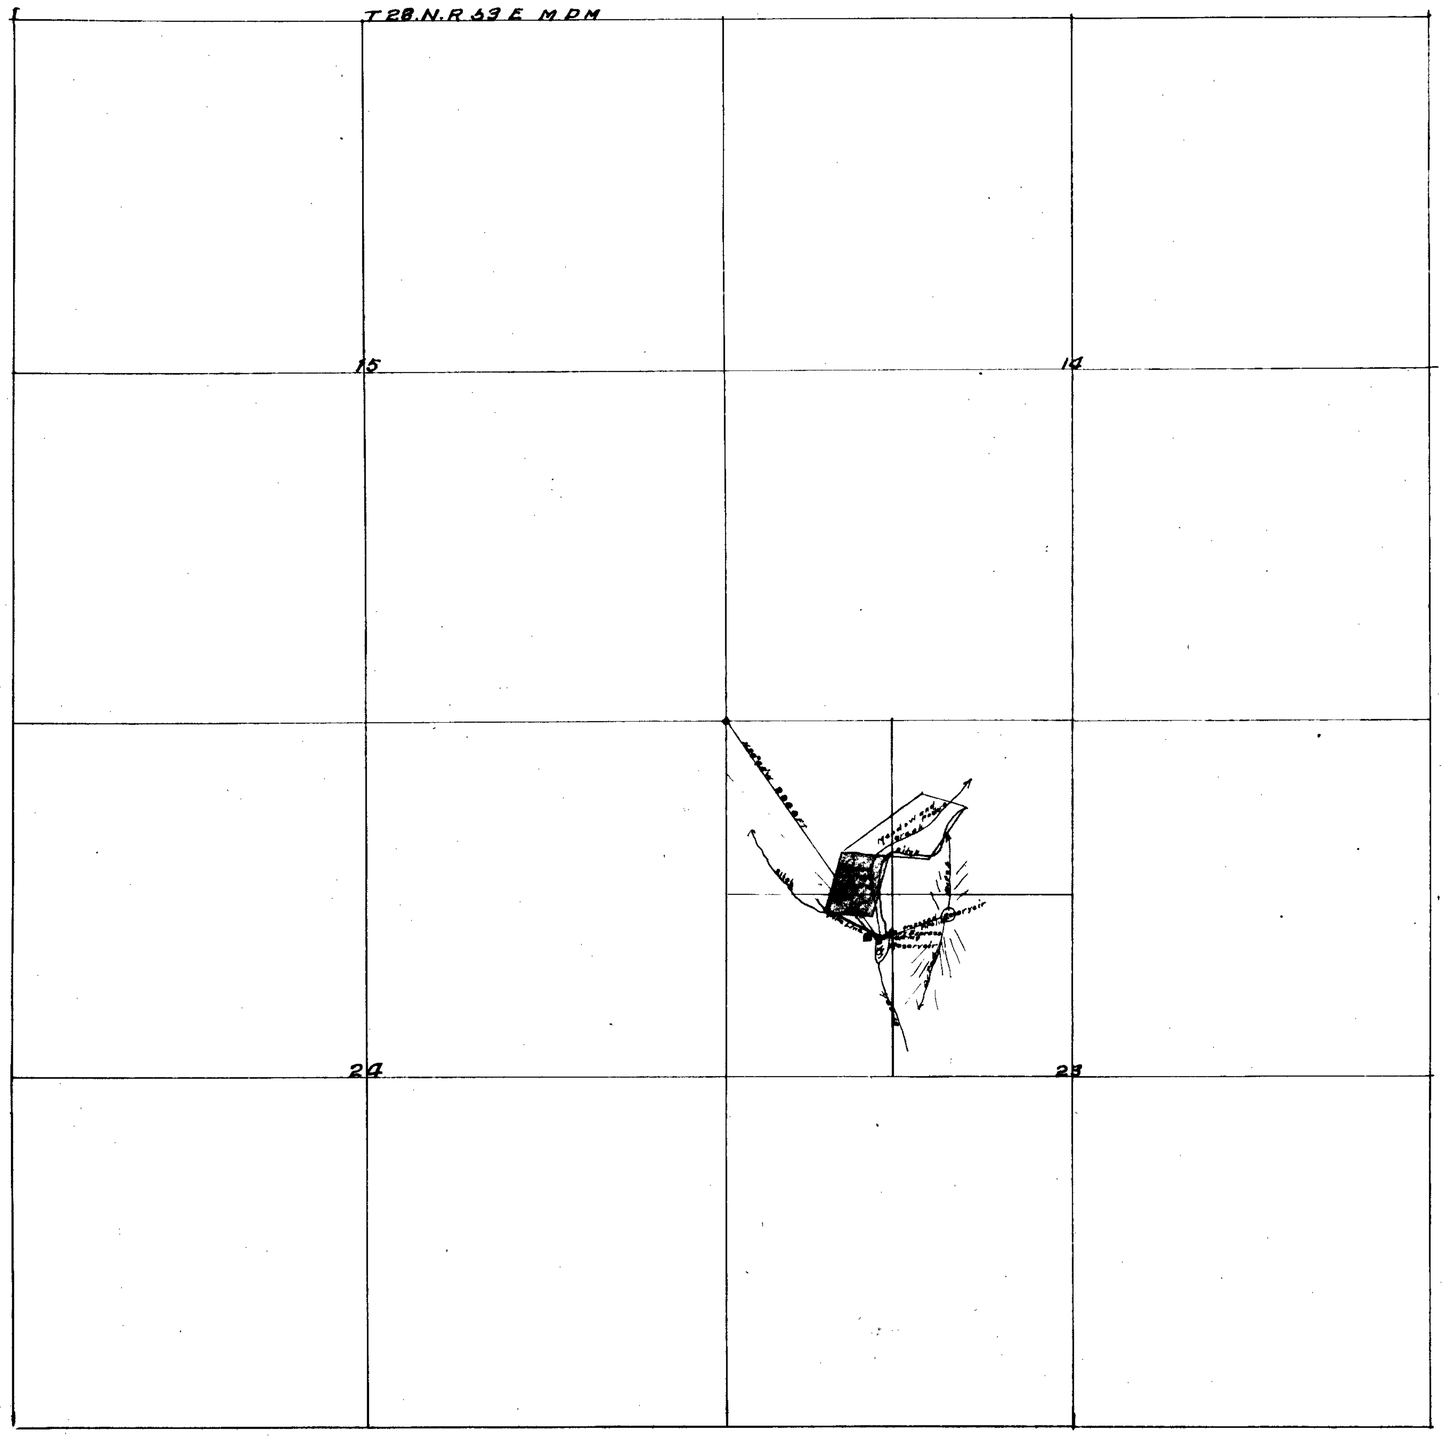

MAP OF APPROPRIATION OF WATER FROM PONY EXRESS SRING, DIAMOND VALLEY, EUREKA COUNTY, NEVADA.

State of Nevada } ss
County of Eureka }

I Clarence Johnson being first duly sworn depose and say that the above map is a true and accurate plat of the lands irrigated by E A Skillman, as taken from the field notes of a survey made by me completed on the 13th day of June 1920

That the survey was made at the instance of E A Skillman owner of said lands and that it truly represents the irrigated lands of said E A Skillman

Clarence Johnson
Surveyor

Subscribed and sworn to before me this 14 day of Feb 1920

Scale 600 FT = 1. in.

Etta Skillman
Notary Public in and for Eureka County Nevada

FILED
2/18/21
STATE ENGINEER'S OFFICE

5050