M.D.M.

Section	Sub division	Township	Range	Cultivated Acreage	Description of Cultivation Water for Live Stock	
19	NW¼SE¼	6S.	38 E.			

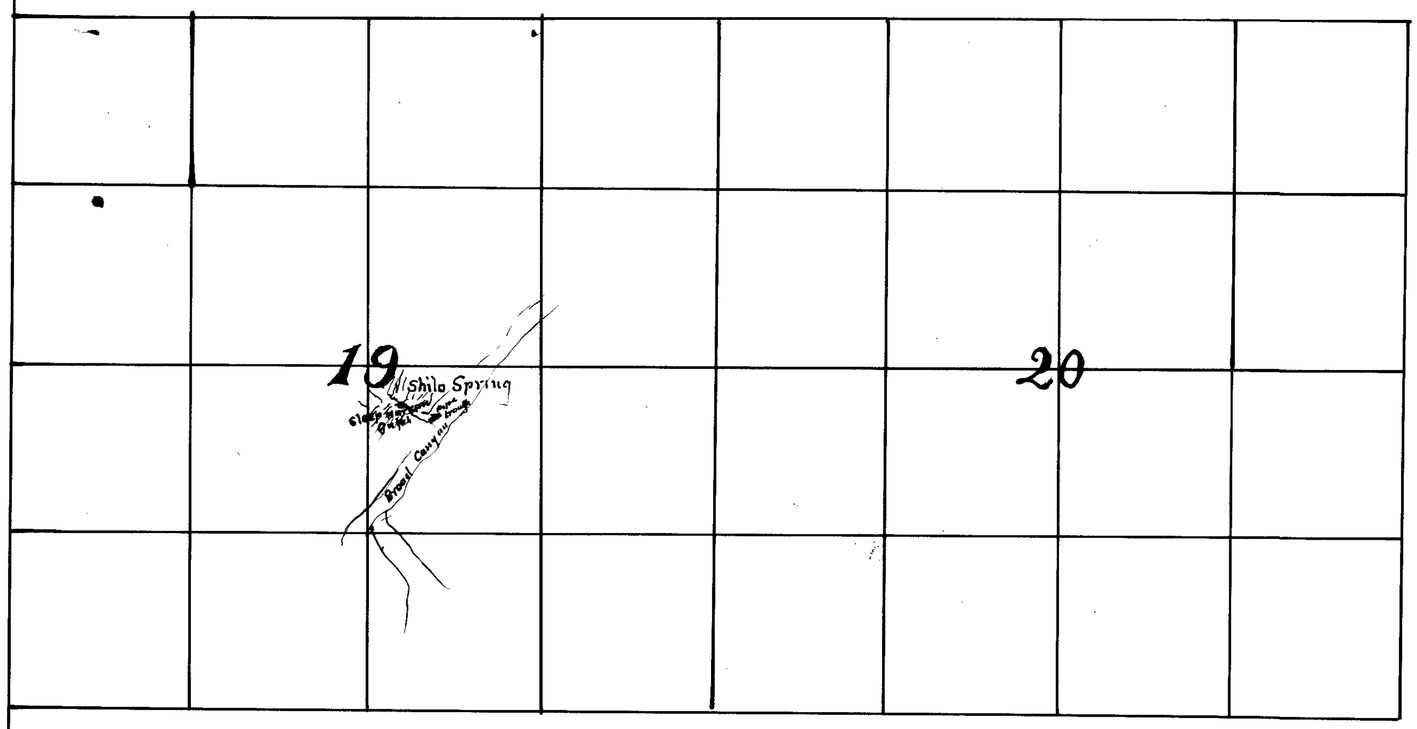

STATE OF NEVADA
County of Esmeralda
I W.G. Dixon being first duly sworn depose and say that the above map is a true and accurate plat of Spring improved for stock purposes by OC. Houghton as taken from the field notes of a survey made by me completed on the 8th day of April 1918
The map and the survey were made at the instance of OC. Houghton owner of said improvements and applicant for said spring and that it fully represents the location of Shilo Spring and improvments of said OC. Houghton

W.G. Dixon

Subscribed and sworn to before me 16th this day of May 1918.

Martha M Dixon Notary Public
in and for the county of Inyo Calif
My com. expires Dec. 1918

FILED
MAY 19 1919
STATE ENGINEER'S OFFICE

CULTURAL MAP
OF
SHILO SPRING
By OC Houghton

5/19/19

5064

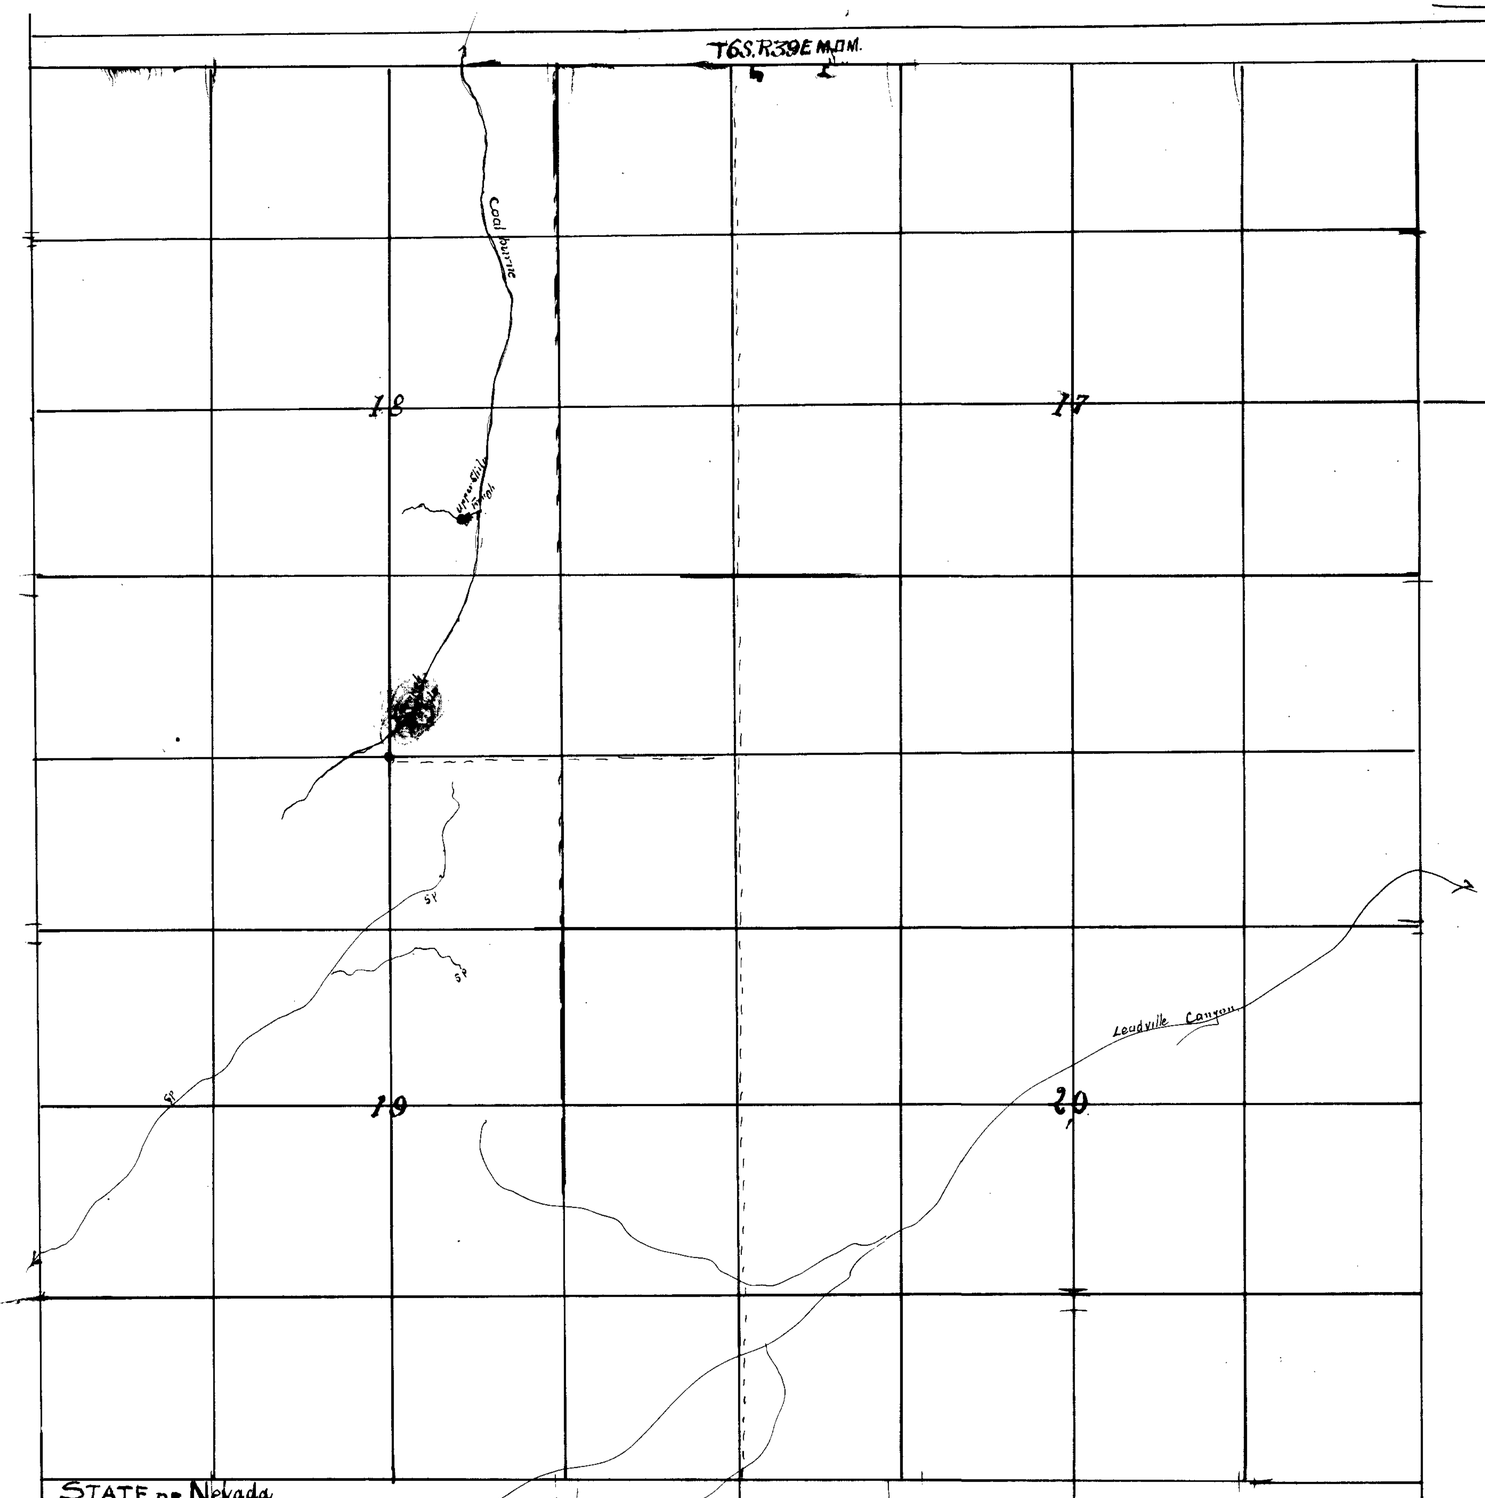

STATE OF Nevada
County of Esmeralda

I. W. G. Dixon being first duly sworn depose and say that the above map is a true and accurate plat of spring improved by O. C. Houghton, for stock purposes as taken from surveys made by me Completed 2nd day of June 1916
Resurveyed Sept. 17 1917
The map and the survey were made at the instance of O. C. Houghton owner of said improvements and applicant for said Spring and that it truly represents the location of said Shilo Spring

W. G. Dixon

Sworn to and subscribed to this 6th day of May 1921

Martha M. Dixon
Notary Public in and for
Inyo County California
My commission expires Dec. 1921

Certificate No. —1631— Issued March 13, 1929

FILED
May 9, 1921.
5/9/21

CULTURAL MAP
SHILO SPRING

BY
O.C. Houghton

Amended Map 5064.

2064