Section	S4B division	Township	Range	Cultivated Acreage	Description of Culture	Date of First Culture
9	S.E.¼-S.W.¼	19 S.	60 E.	12 ACRES	ALFALFA CORN FRUIT TRUCK	
9	S.W.¼-S.E.¼	19 S.	60 E	1 ACRE	FRUIT TRUCK	

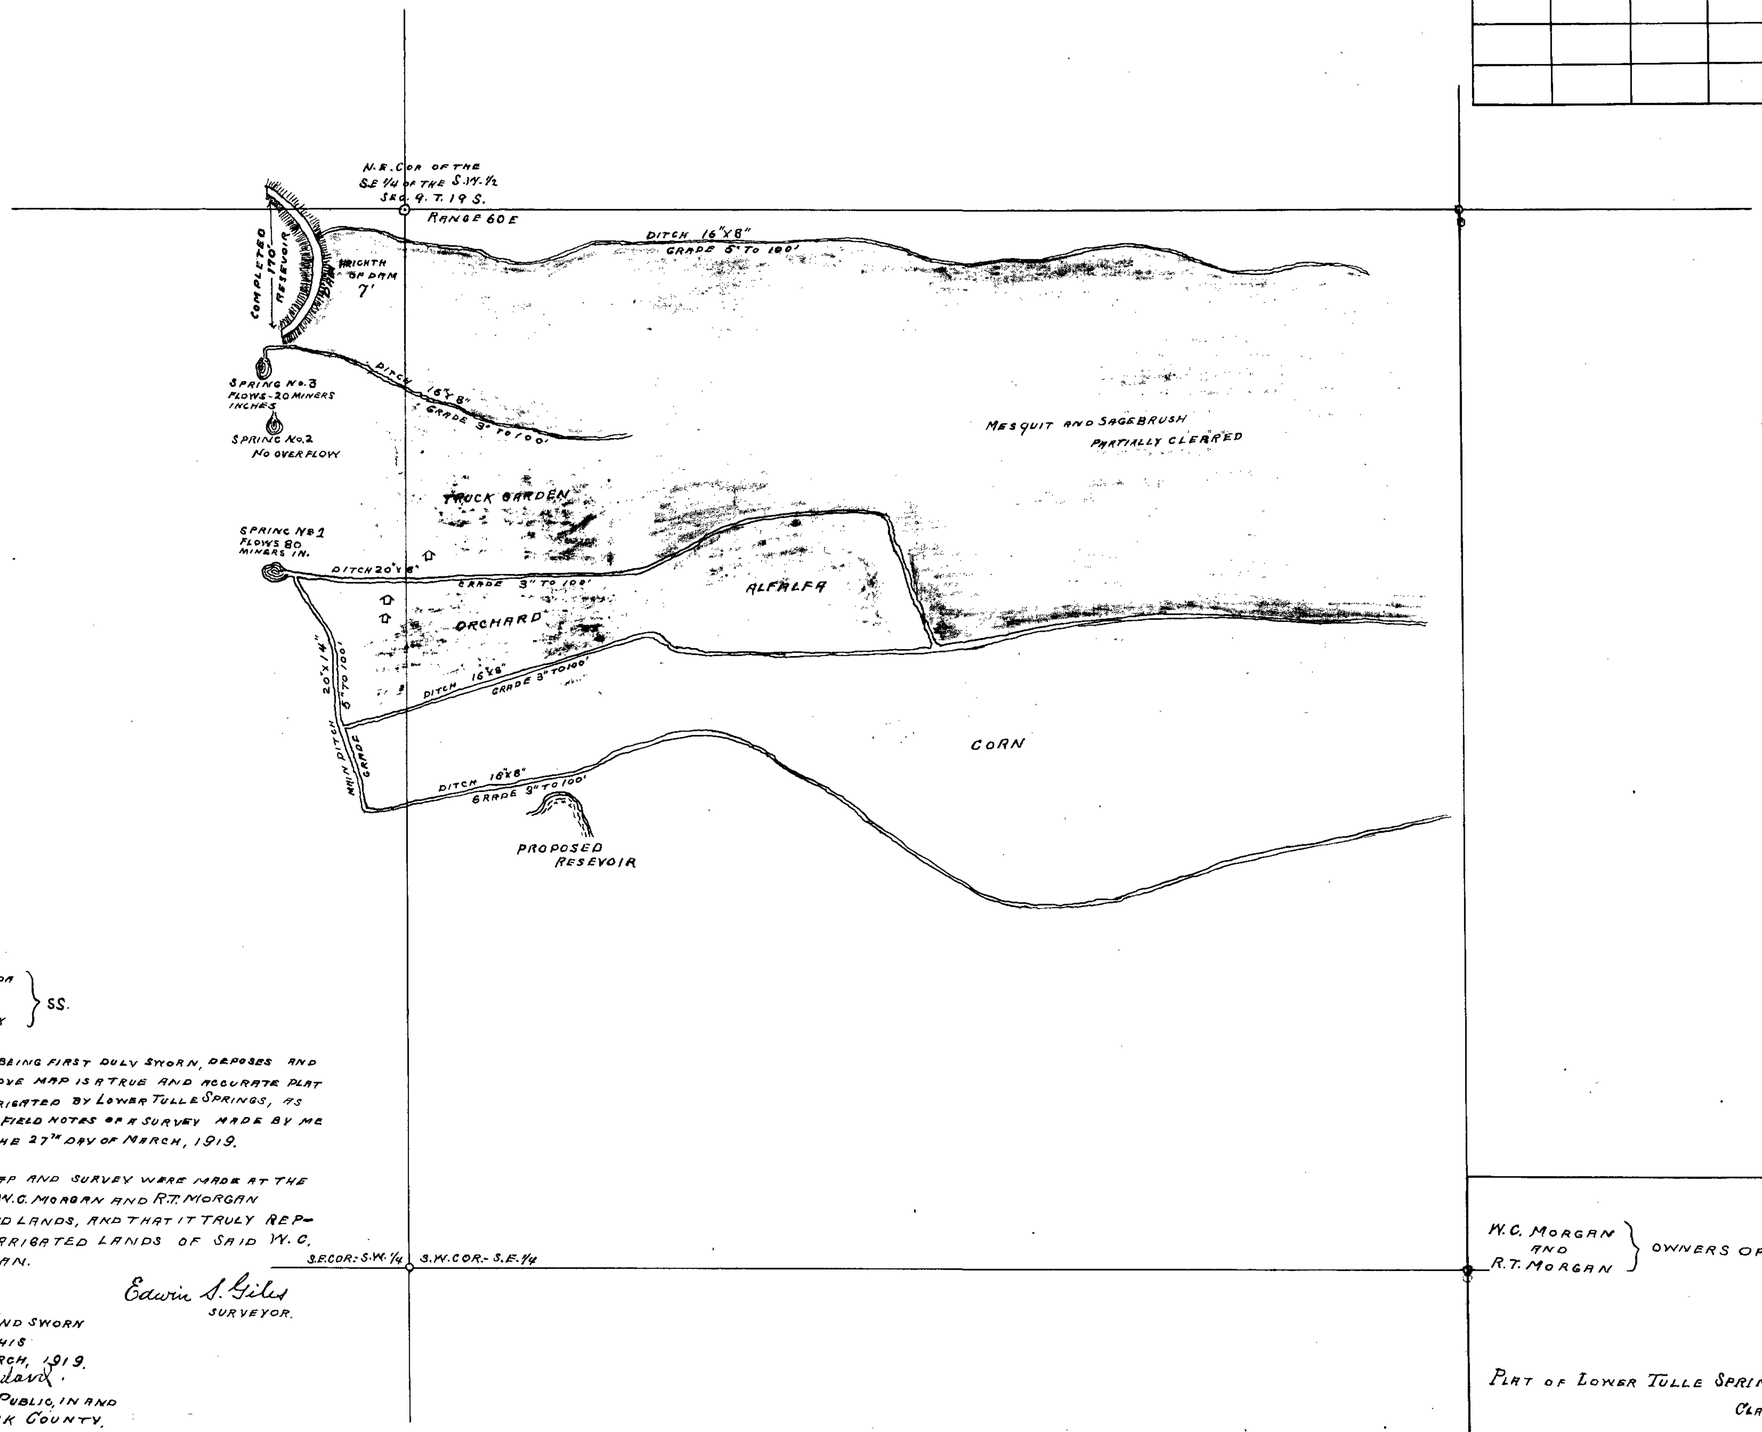

STATE OF NEVADA }
COUNTY OF CLARK } SS.

EDWIN S. GILES, BEING FIRST DULY SWORN, DEPOSES AND SAYS THAT THE ABOVE MAP IS A TRUE AND ACCURATE PLAT OF THE LANDS IRRIGATED BY LOWER TULLE SPRINGS, AS TAKEN FROM THE FIELD NOTES OF A SURVEY MADE BY ME COMPLETED ON THE 27TH DAY OF MARCH, 1919.

THAT THE MAP AND SURVEY WERE MADE AT THE INSTANCE OF W.C. MORGAN AND R.T. MORGAN OWNER OF SAID LANDS, AND THAT IT TRULY REPRESENTS THE IRRIGATED LANDS OF SAID W.C. AND R.T. MORGAN.

Edwin S. Giles
SURVEYOR.

SUBSCRIBED AND SWORN TO BEFORE ME, THIS 29TH DAY OF MARCH, 1919.
H. J. Woodard.
NOTARY PUBLIC, IN AND FOR CLARK COUNTY, NEVADA.

W.C. MORGAN AND R.T. MORGAN } OWNERS OF LAND

APR 2

PLAT OF LOWER TULLE SPRINGS.
CLARK COUNTY
NEVADA.

SCALE 100 FT. = 1 INCH.