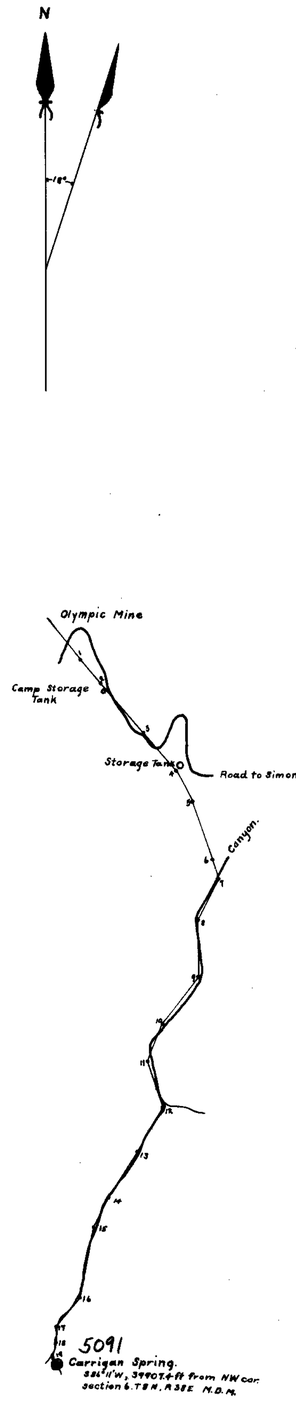


STATE OF NEVADA,
County of Mineral } ss.

I, R.J. Bonnemort being first duly sworn, depose and say that the above map is a true and accurate plat of the Carrigan Sping, as taken from the field notes of a survey made by me completed on the 9th day of June, 1920; that such survey was made at the instance of Olympic Mines Co.; that the map represents the works described in Application No 5091.

R.J. Bonnemort Surveyor.

Subscribed and sworn to before me this, the 12th day of June, 1920

M. [illegible]

Notary Public in and for Mineral County, Nevada.

MAP
SHOWING
LOCATION OF CARRIGAN SPRING
and
PROPOSED PIPE LINE
to
OLYMPIC MINES CO.
OMCO, NEVADA.

Application No. 5091.
Scale: 1" = 600'
June 9, 1920.

JUNE 17, 1920

6/17/20