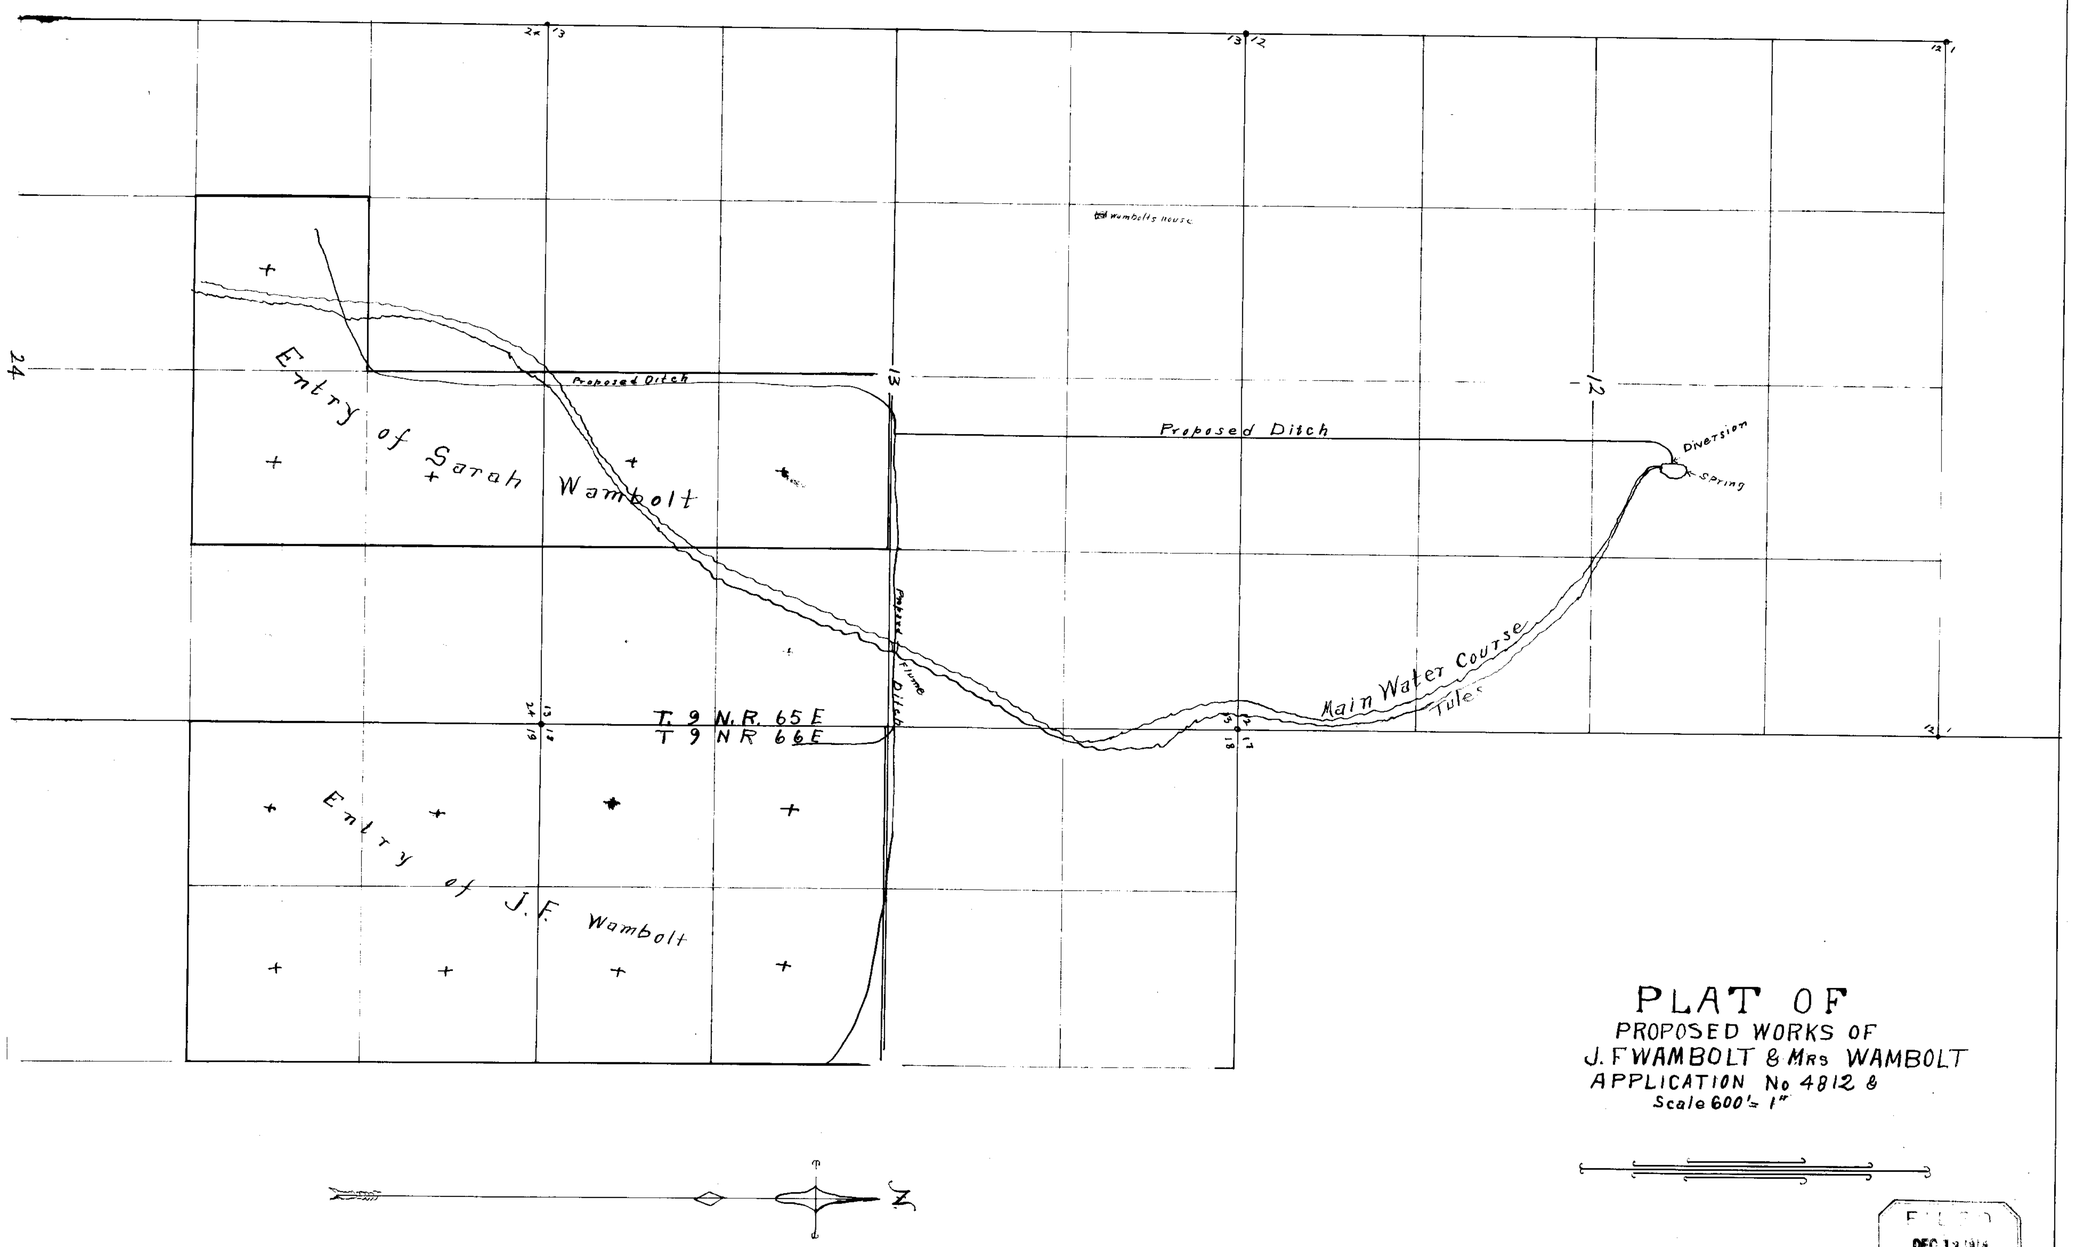

PLAT OF
PROPOSED WORKS OF
J. F WAMBOLT & MRS WAMBOLT
APPLICATION No 4812 &
Scale 600' = 1"

FILED
DEC 13 1918
STATE ENGINEER'S OFFICE

State of Nevada } ss
County of Lincoln }

I Frank Walker, being first duly sworn, deposes and says that the above map is a true and accurate plat of the irrigation works, as taken from the field notes of a survey made by me completed on the 6th day of Dec 1918.

That such survey was made at the instance of J. F Wambolt and Sarah Wambolt that the map represents the works described in application No 4812 & together with the location of streams and proposed ditches in the immediate vicinity.

Frank Walker Surveyor

Subscribed and sworn to before me this 9th day of Dec. 1918

[signature]
Notary Public in and for Lincoln County Nevada

4812 & 5101

4812 — 5101