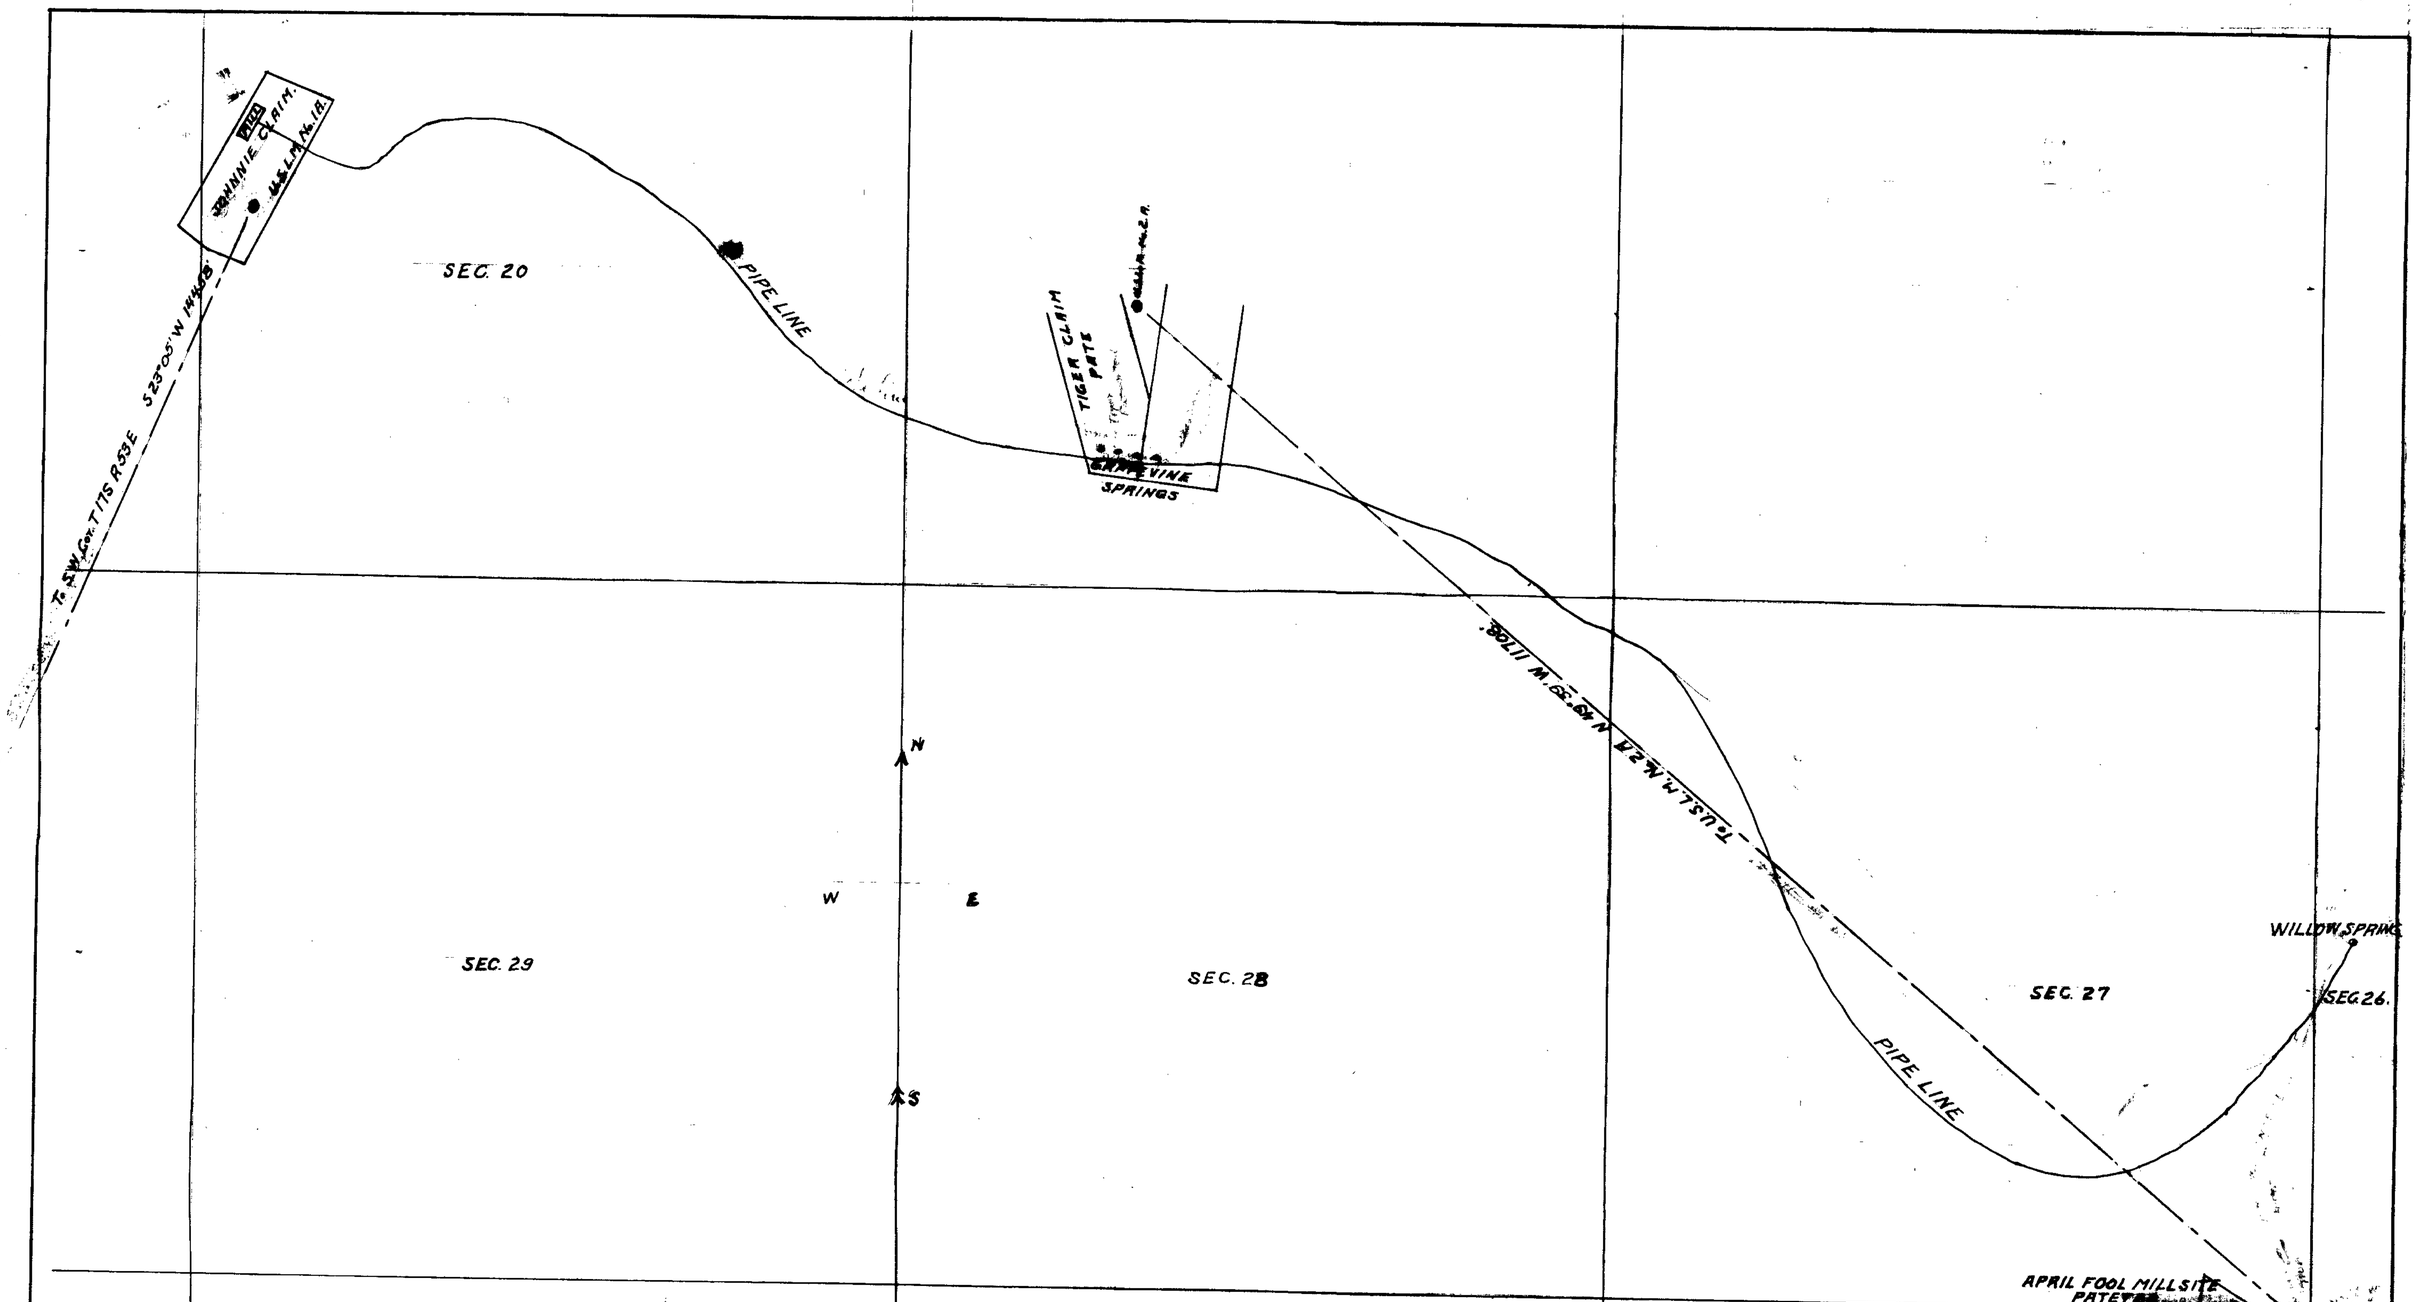

FILED
MAY 23 1919
STATE ENGINEER'S OFFICE

STATE OF NEVADA }
COUNTY OF NYE } SS.

I. O.T. JOHNSON JR., BEING FIRST DULY SWORN, DEPOSE AND SAY THAT THE ABOVE MAP IS A TRUE AND ACCURATE PLAT OF THE PIPE LINE AND SPRINGS, AS TAKEN FROM THE FIELD NOTES OF A SURVEY MADE BY ME COMPLETED ON THE 12TH DAY OF MAY 1919. THAT SUCH SURVEY WAS MADE AT THE INSTANCE OF A.P. JOHNSON; THAT THE MAP REPRESENTS THE WORK DESCRIBED IN APPLICATION No.

O.T. Johnson Jr. Surveyor.

SUBSCRIBED AND SWORN TO BEFORE ME THIS THE 14TH DAY OF MAY 1919
Justice of the Peace in and for NYE County, NEVADA C.J. Mitchell

WILOW SPRINGS PERMIT NO. 5127

A.P. Johnson

207 O.T. Johnson Bldg.

Los Angeles, Cal.

708
For 0.025 c.f.s

3/2/23

5/23/19

5127