PLAT
SHOWING
WATER APPLICATIONS
of
JOHN DELFS
IN
GRAPEVINE MOUNTAINS
NYE COUNTY, NEVADA

Scale 1"=3000'

J.T. McWilliams
Surveyor.

Serial No.	Date of Filing	Applicant	Source	Section	Subdivision	Twp	Range	Purpose including Domestic	Remarks
5128	June 28, 1918	John Delfs	Delfs Spr	25	NE¼ NW¼	11S	43E	Stock Watering	Actual diversion made by iron pipes and trough.

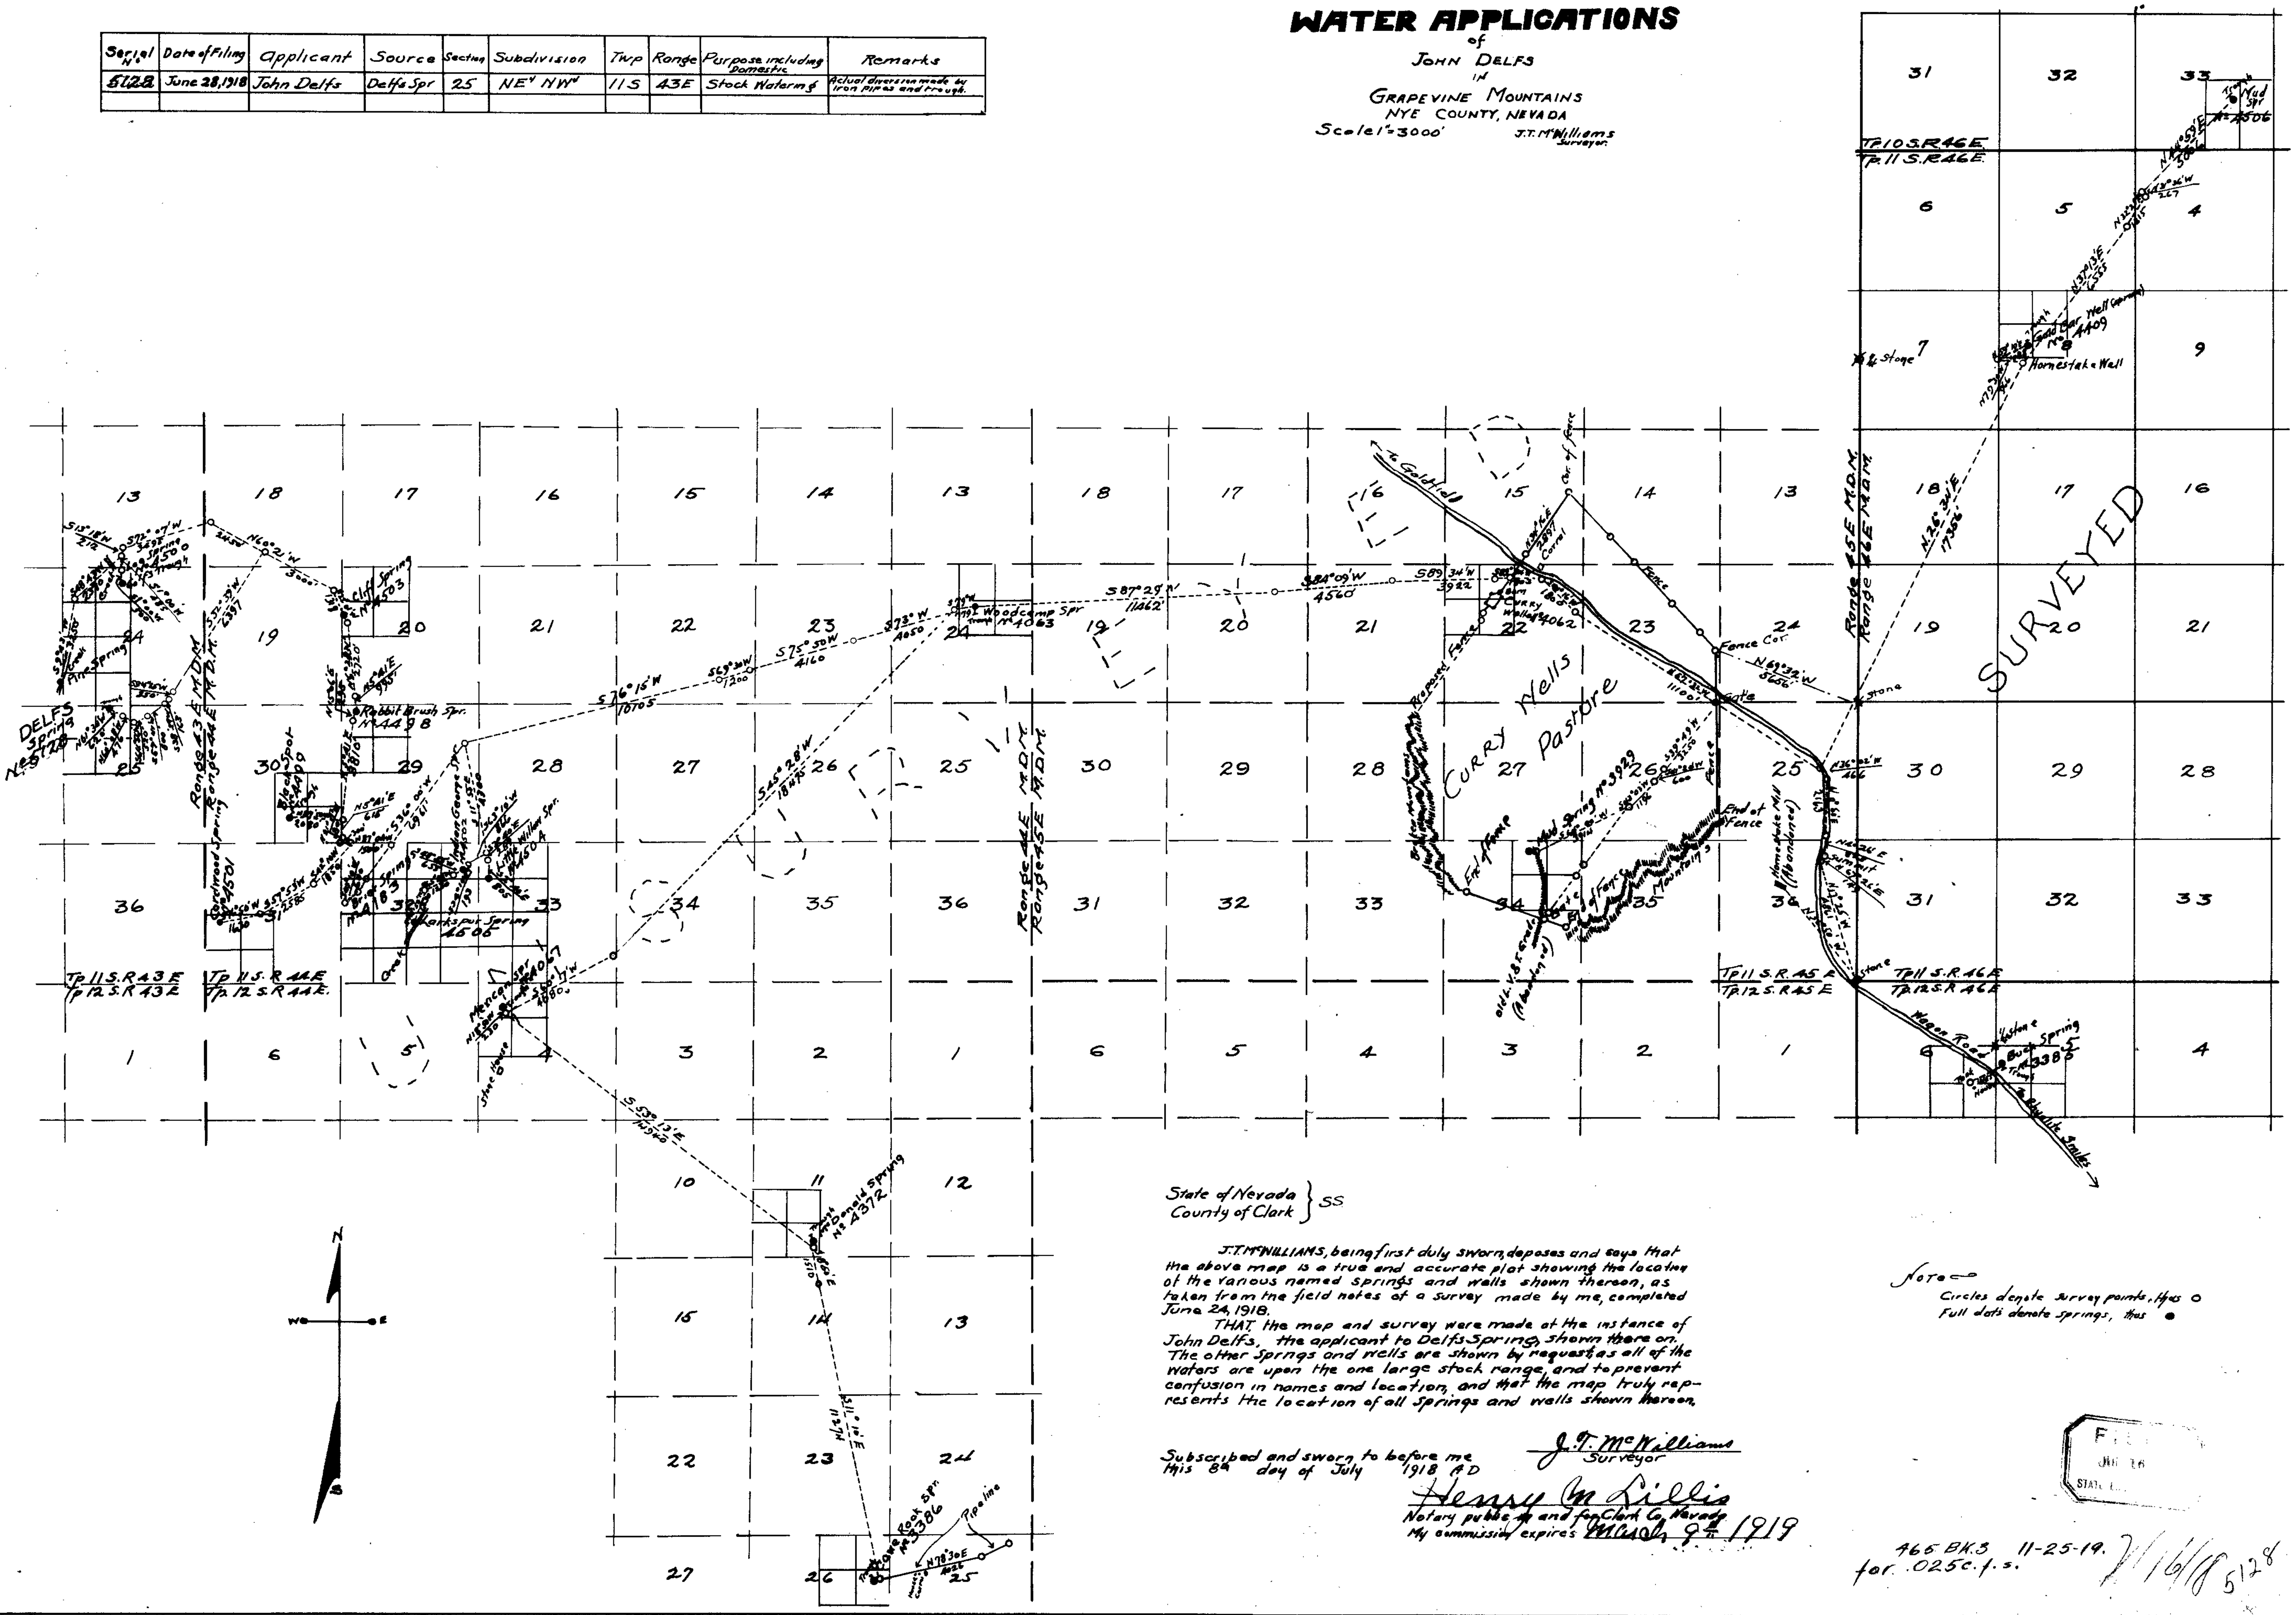

State of Nevada }
County of Clark } SS

J.T. McWILLIAMS, being first duly sworn, deposes and says that the above map is a true and accurate plat showing the location of the various named springs and wells shown thereon, as taken from the field notes of a survey made by me, completed June 24, 1918.

THAT the map and survey were made at the instance of John Delfs, the applicant to Delfs Spring, shown there on. The other Springs and wells are shown by request, as all of the waters are upon the one large stock range, and to prevent confusion in names and location, and that the map truly represents the location of all springs and wells shown thereon.

J. T. McWilliams
Surveyor

Subscribed and sworn to before me this 8th day of July 1918 A.D.

Henry McLillis
Notary public in and for Clark Co. Nevada
My commission expires March 9th 1919

Note —
Circles denote survey points, thus ○
Full dots denote springs, thus ●

FILED JUL 16 STATE E...

465 BK.3 11-25-19.
for .025 c.f.s.
7/16/18 5128

5128