Section	Sub-Div.	T.P.	Range	Cultivated Acreage	Desc. Culture	Date First Cultured
7	S.W.¼	39 N	24			

State of Nevada
County of Washoe } ss

F. J. Hallock being duly sworn deposes and says that the above map is a true and accurate plat of the Irrigation works as taken from the field notes of a survey made by me, completed on the 17th day of June, 1918; that such survey was made at the instance of Paul D. Martin; that the map represents the works described in application for change No. together with location of streams and ditches in the immediate vicinity.

F. J. Hallock Surveyor.

Subscribed and sworn to before me this 18th day of June 1918.

H. C. Alexander.
W. S. Commissioner

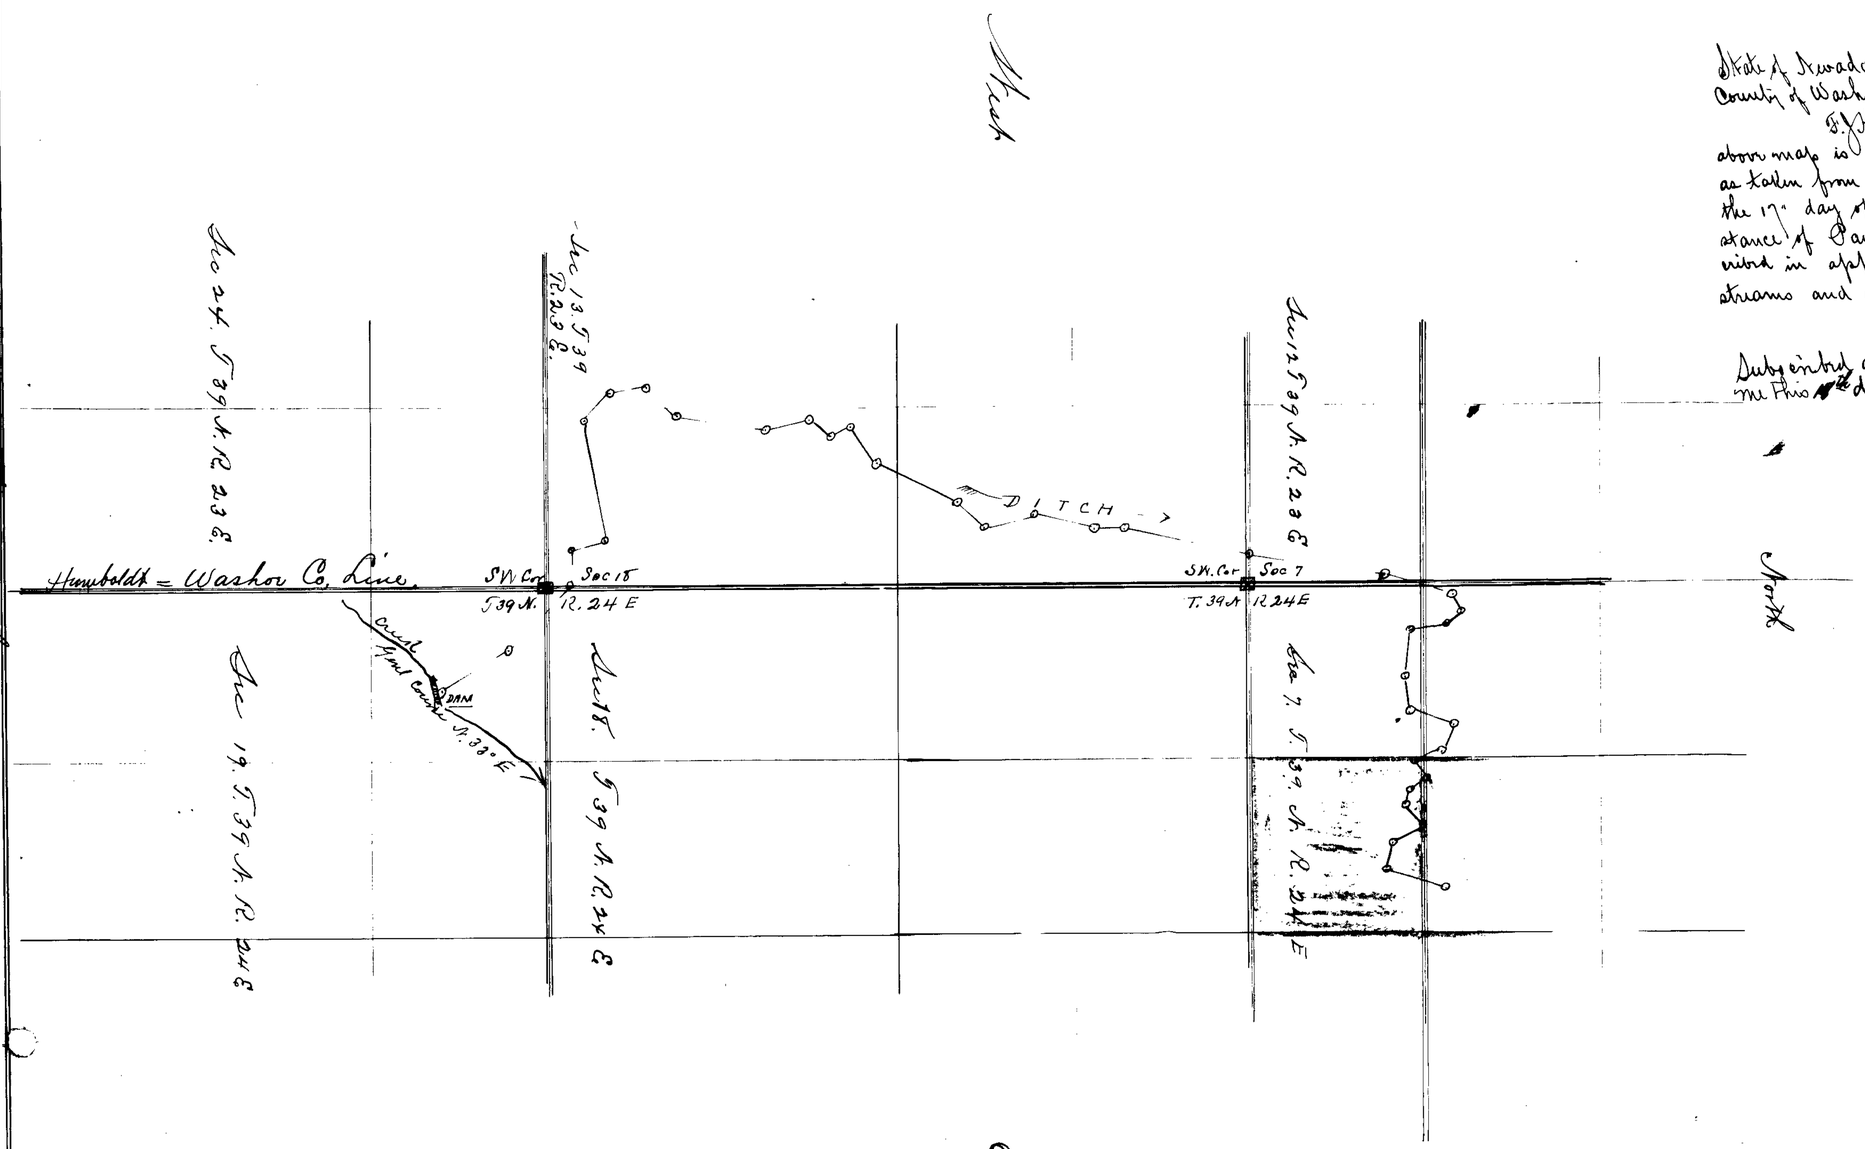

FILED
JUL 16 1918

Permit No.

Map Showing Location

Water System of
Paul D. Martin

5142