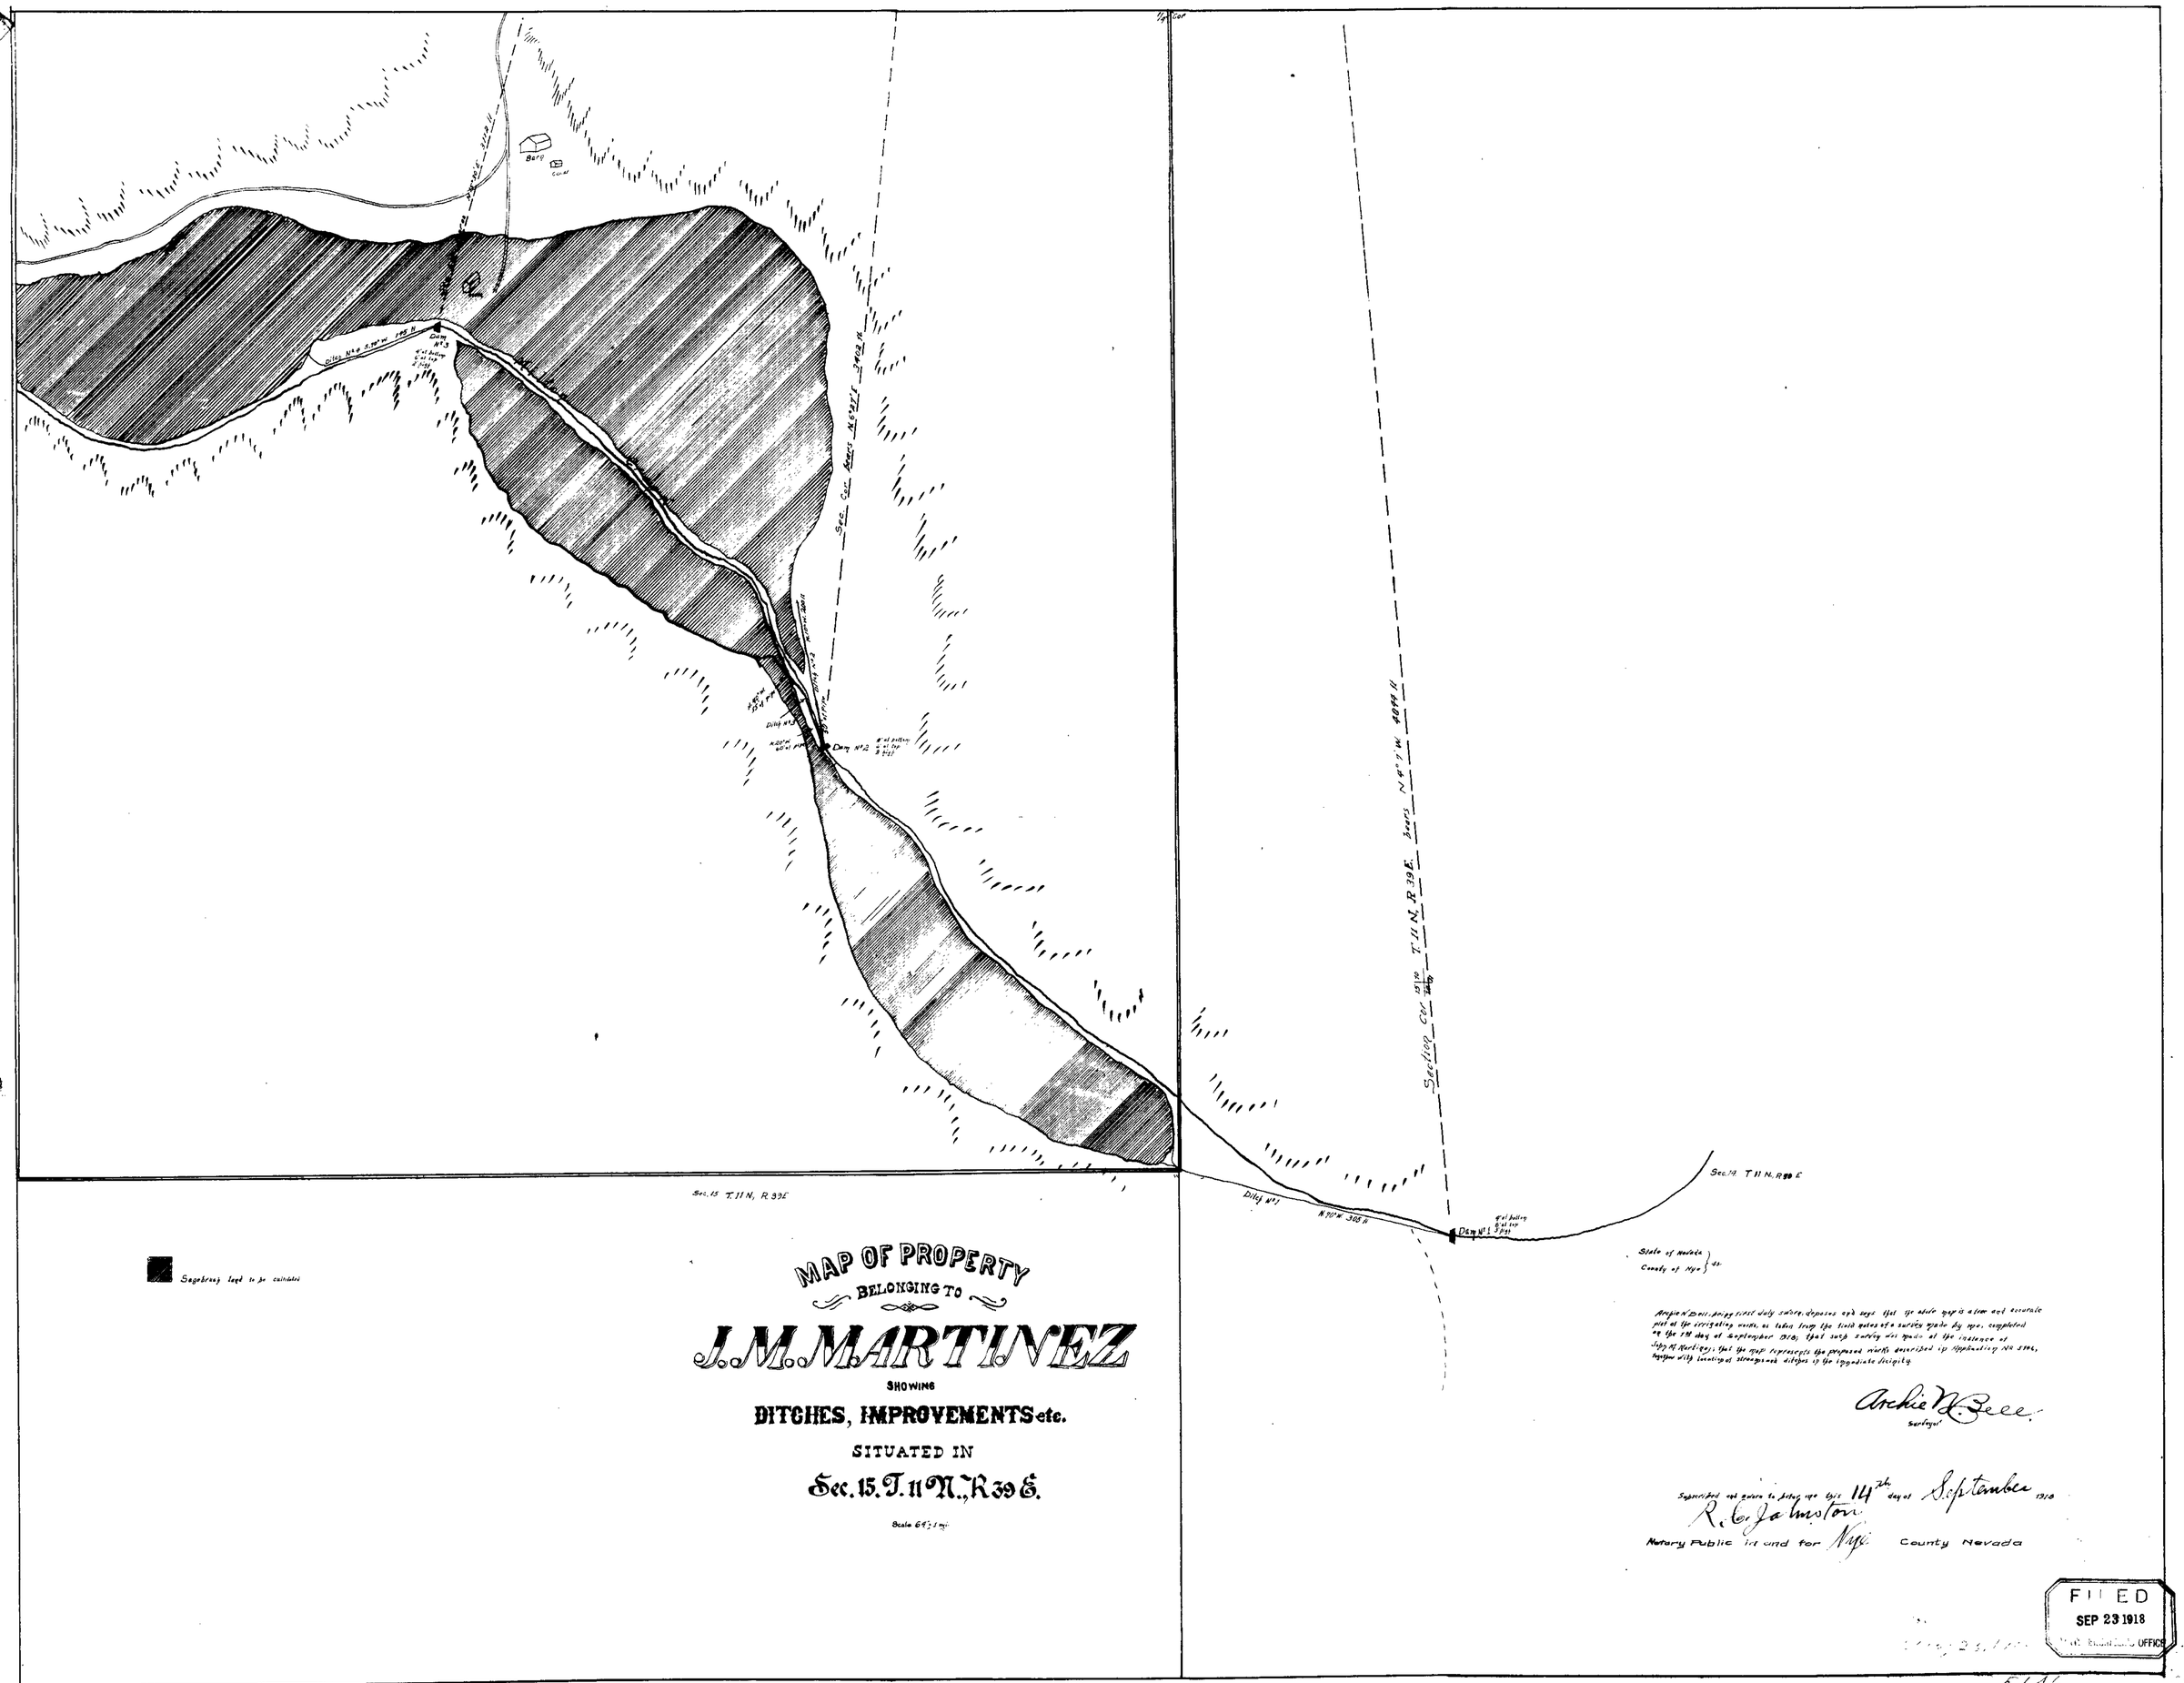

Sec. Cor. bears N 6°27' E 3402 ft
Dam No 3
Dam No 2
Dam No 1
Ditch No 1
N 70° W 305 ft
Section Cor 15/10 T. 11 N., R. 39 E. bears N 4° 7' W 4044 ft
Sec. 15 T. 11 N., R. 39 E
Sec. 14 T. 11 N., R. 39 E
Sagebrush land to be cultivated
MAP OF PROPERTY
BELONGING TO
J. M. MARTINEZ
SHOWING
DITCHES, IMPROVEMENTS etc.
SITUATED IN
Sec. 15. T. 11 N., R. 39 E.
Scale 64" = 1 mi.
State of Nevada
County of Nye } ss.
Archie N. Bell, being first duly sworn, deposes and says that the above map is a true and accurate plat of the irrigating works, as taken from the field notes of a survey made by me, completed on the 1st day of September 1918; that such survey was made at the instance of Jesus M. Martinez; that the map represents the proposed works described in Application No 5146, together with location of streams and ditches in the immediate vicinity.
Archie N. Bell
Surveyor
Subscribed and sworn to before me this 14th day of September 1918
R. C. Johnston
Notary Public in and for Nye County Nevada
FILED
SEP 23 1918
OFFICE
5146