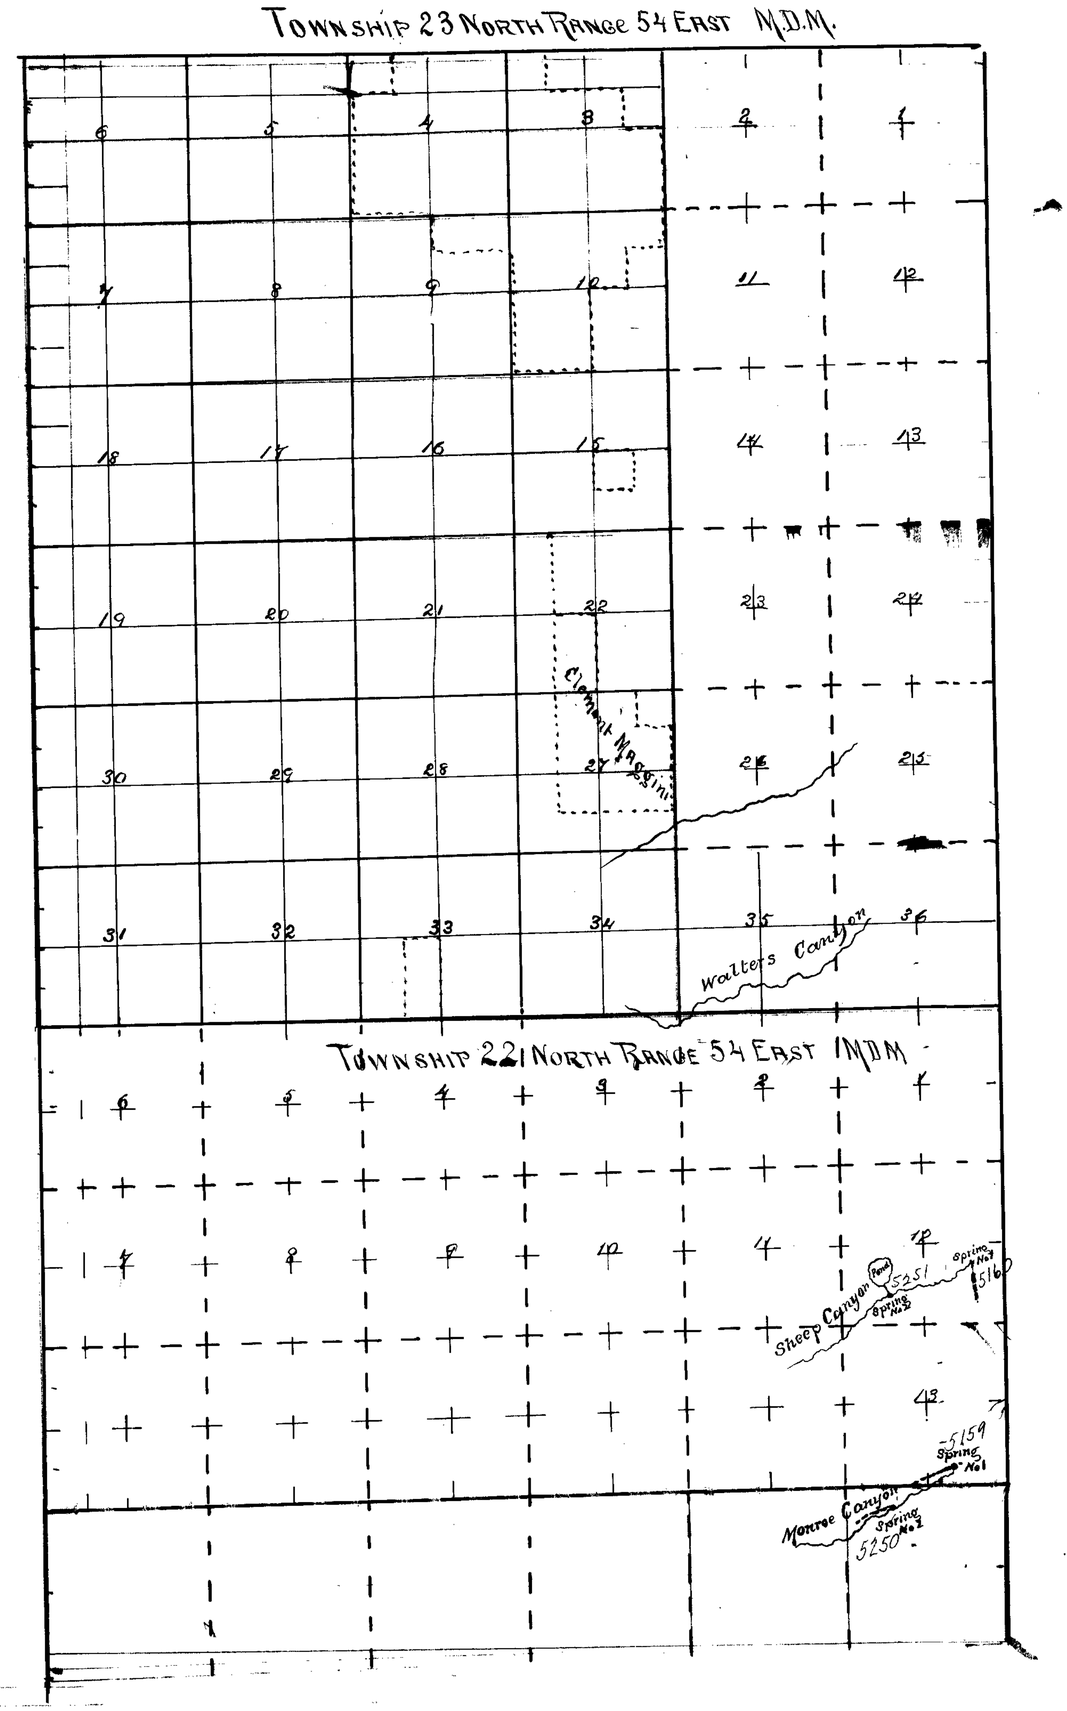

State of Oregon } ss
County of Coose }

I William P Wright being first duly sworn depose and say the Anexed Map is a true plan of the Springs from which Water is taken to Water Stock in Town. 22 N.R. 54 East M.D.M. as taken from the field Notes of a Survey made by me Completed on the July 12th 1918
The Map and Survey was made at the instance of Clement Maggini user of the Spring and it truly represents the Springs

William P Wright
Surveyor

Subscribed and sworn to before me.
this 10th July. 1920

Notary Public in and for
Coos Co Oregon
My Commission expires [illegible]

Note

Sheep Canyon
Spring No 1 The water is piped into troughs
" No 2 The Water is Conducted by pipe to a pond

Monroe Canyon
Spring No 1 Water is piped into 6 Troughs
" No 2 " " " 6 Troughs
All Troughs are 16 feet long

CULTURAL MAP
SPRINGS IN SHEEP AND MONROE CANYON
IN TOWNSHIP 22 NORTH RANGE 54 EAST M.D.M.
WATER USED FOR STOCK
BY
CLEMONT MAGGINI

Certificate No. 1017 Issued 3/01/24 for .0125 cfs

Place in files under
5159-5160-5250-5251