Sec.	Subdivision	Township.	Range	Cultivated Acreage.	Description Culture.	Date of First Culture
19	SE¼ of SE¼	15N.	20E.	18.5	Grain.	

SEC. 19 T. 15 N., R. 20 E., M.D.B.&M.

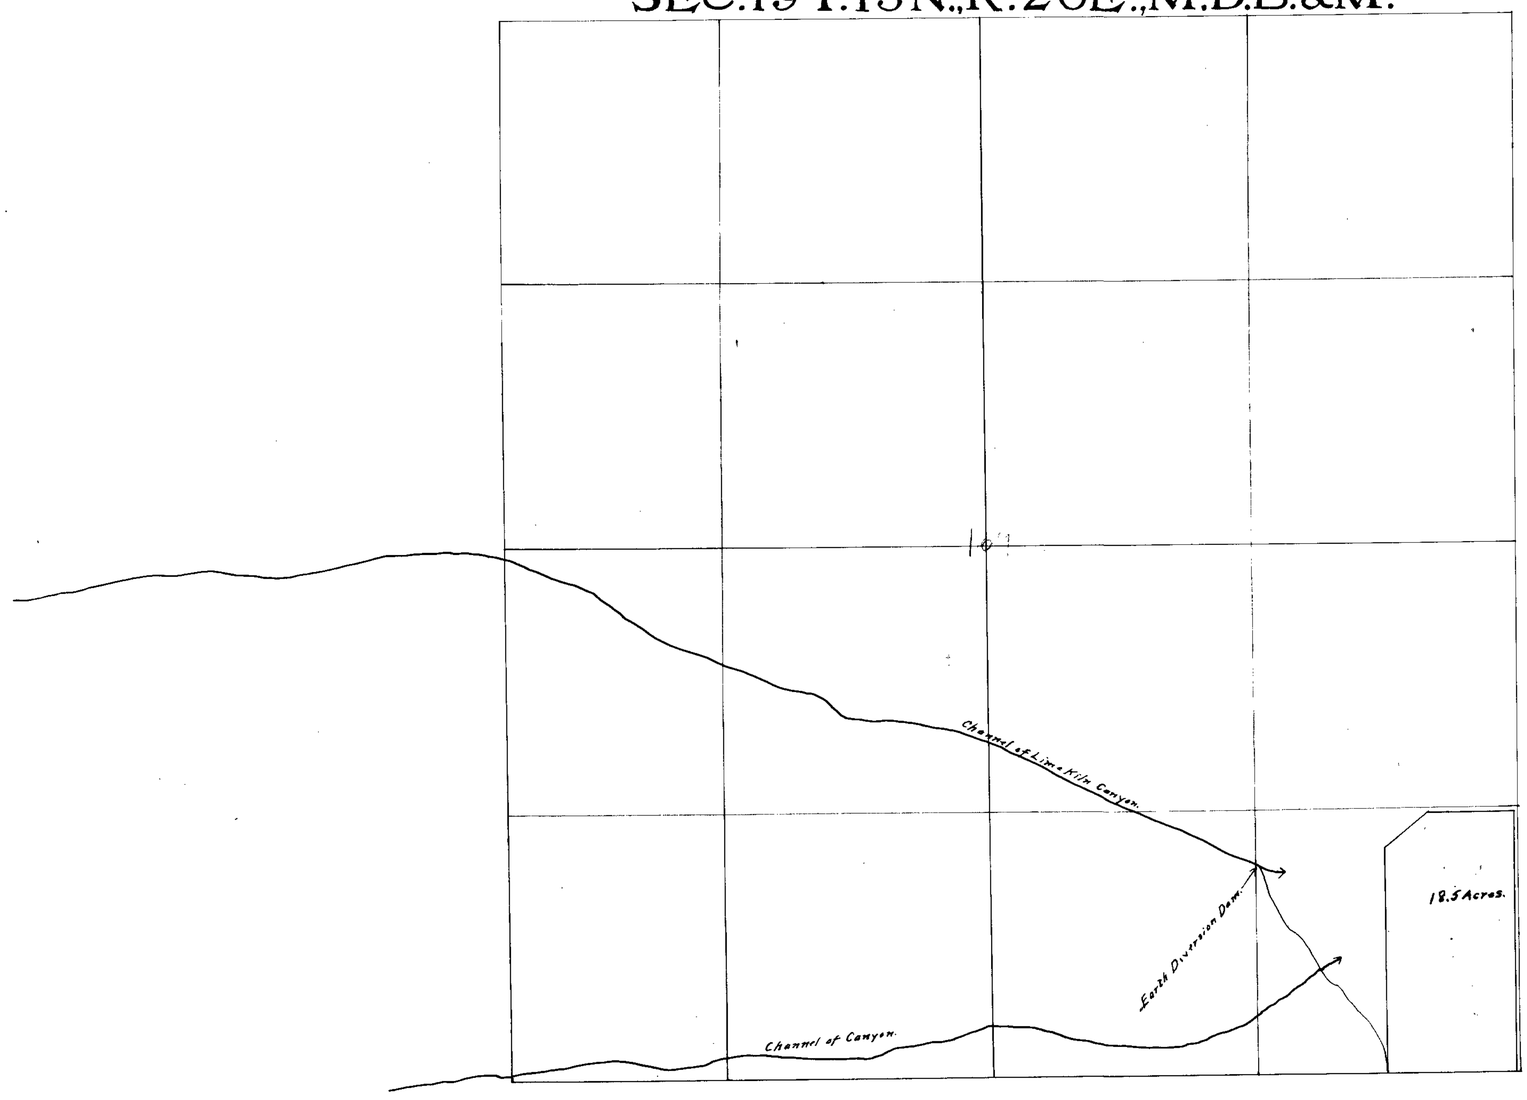

STATE of NEVADA SS
County of Ormsby

I, E. H. Sweetland, being first duly sworn depose and say that the above map is a true and accurate plat of the lands irrigated by L. D. Creel, from the waters of Lime Kiln Canyon, as taken from the field notes of a survey made by me, completed on the 21 day of Nov. 1920.

That the map and survey were made at the instance of L. D. Creel owner of said lands, and that it truly represents the irrigated lands of said L. D. Creel.

E. H. Sweetland
Surveyor.

Subscribed and sworn to before me,
this 18th day of Dec. 1920.

Mabel K. Stewart
Notary Public in and for Ormsby Co.

My commission expires Jan. 18, 1921.

Dec. 13, 1920

CULTURE MAP
of
LAND OWNED
BY
L. D. CREEL
Irrigated from
LIME KILN CANYON.

5164