Section	Sub-division	Township	Range	Cultivated Acreage	Description of culture	Date of first Culture
13	SE¼SE¼	6S	39E	3	Potatoes	
	NE¼SE¼	6S	39E	5	Potatoes	

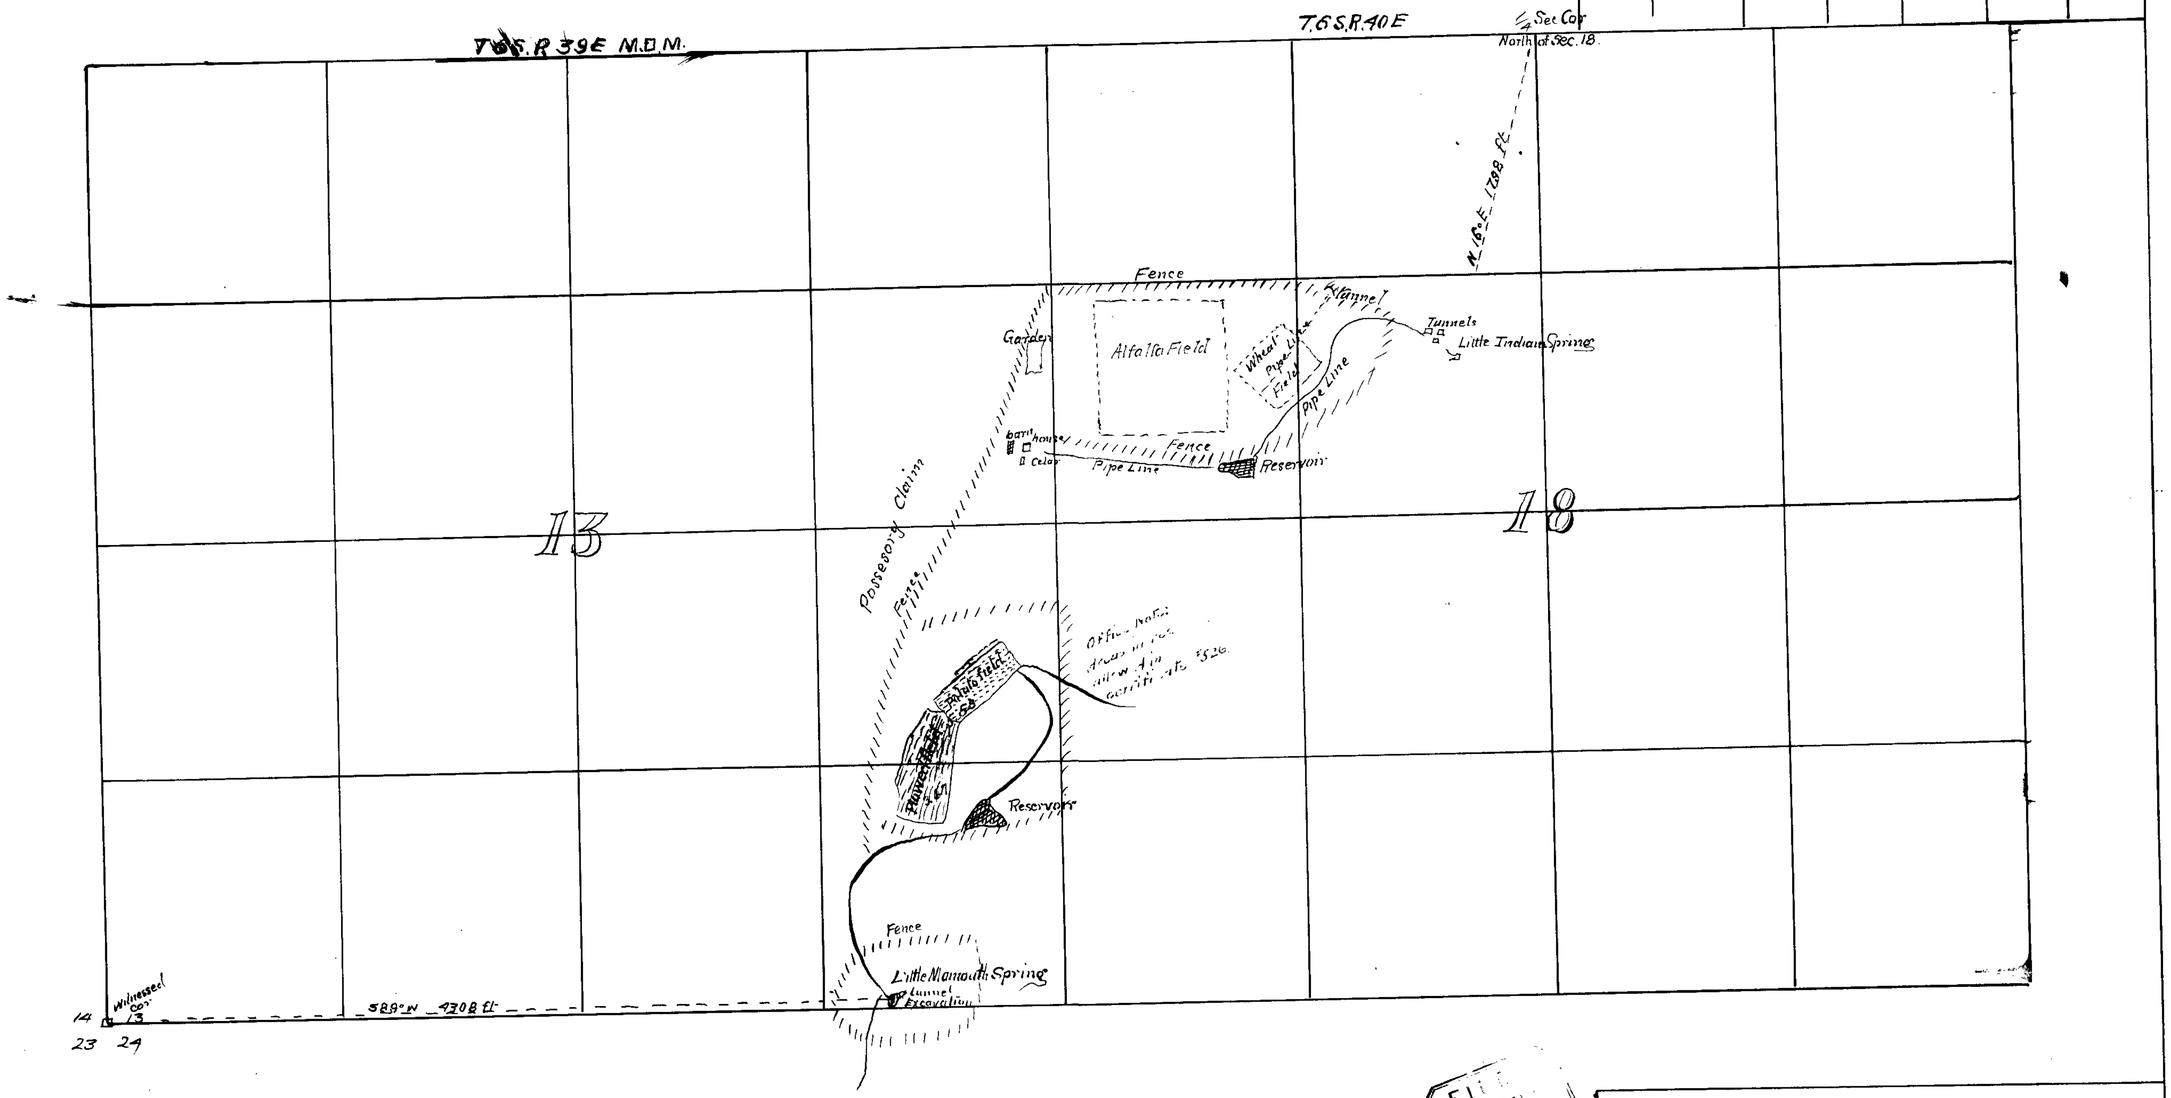

STATE OF NEVADA

County of Esmeralda

J. W. G. Dixon being first duly sworn depose and say that the above map is a true and accurate plat of spring improved for irrigation and domestic purposes by Jake Steiner as taken from the field notes of a survey made by me completed on the 22 day of April 1919

The map and the survey were made at the instance of Jake Steiner owner of said improvements and applicant for said spring and that it truly represents the improvements and the irrigated lands of the said Jake Steiner

J. W. G. Dixon C.E. Surveyor

Subscribed and sworn to before me this 10th day of May 1919

Martha M. Dixon Notary Public in and for the county of Inyo Calif.

My commission expires Dec. 1921

FILED MAY 19 1919 STATE ENGINEER'S OFFICE

CULTURAL MAP

OF

LITTLE MAMMOTH SPRING

By Jake Steiner

527 BK4 3-10-21.
for 0.05 c.f.s.

5/19/19

5168