Section	Subdivision	Township	Range	Cultivated Acreage	Description of Culture	
18	SW¼ NW¼	6S.	40 E	12½	Wheat Alfalfa	
	SE¼ NW¼	6S.	40 E	½	Wheat	
13	SE¼ NE¼	6S.	39 E	1	Garden	

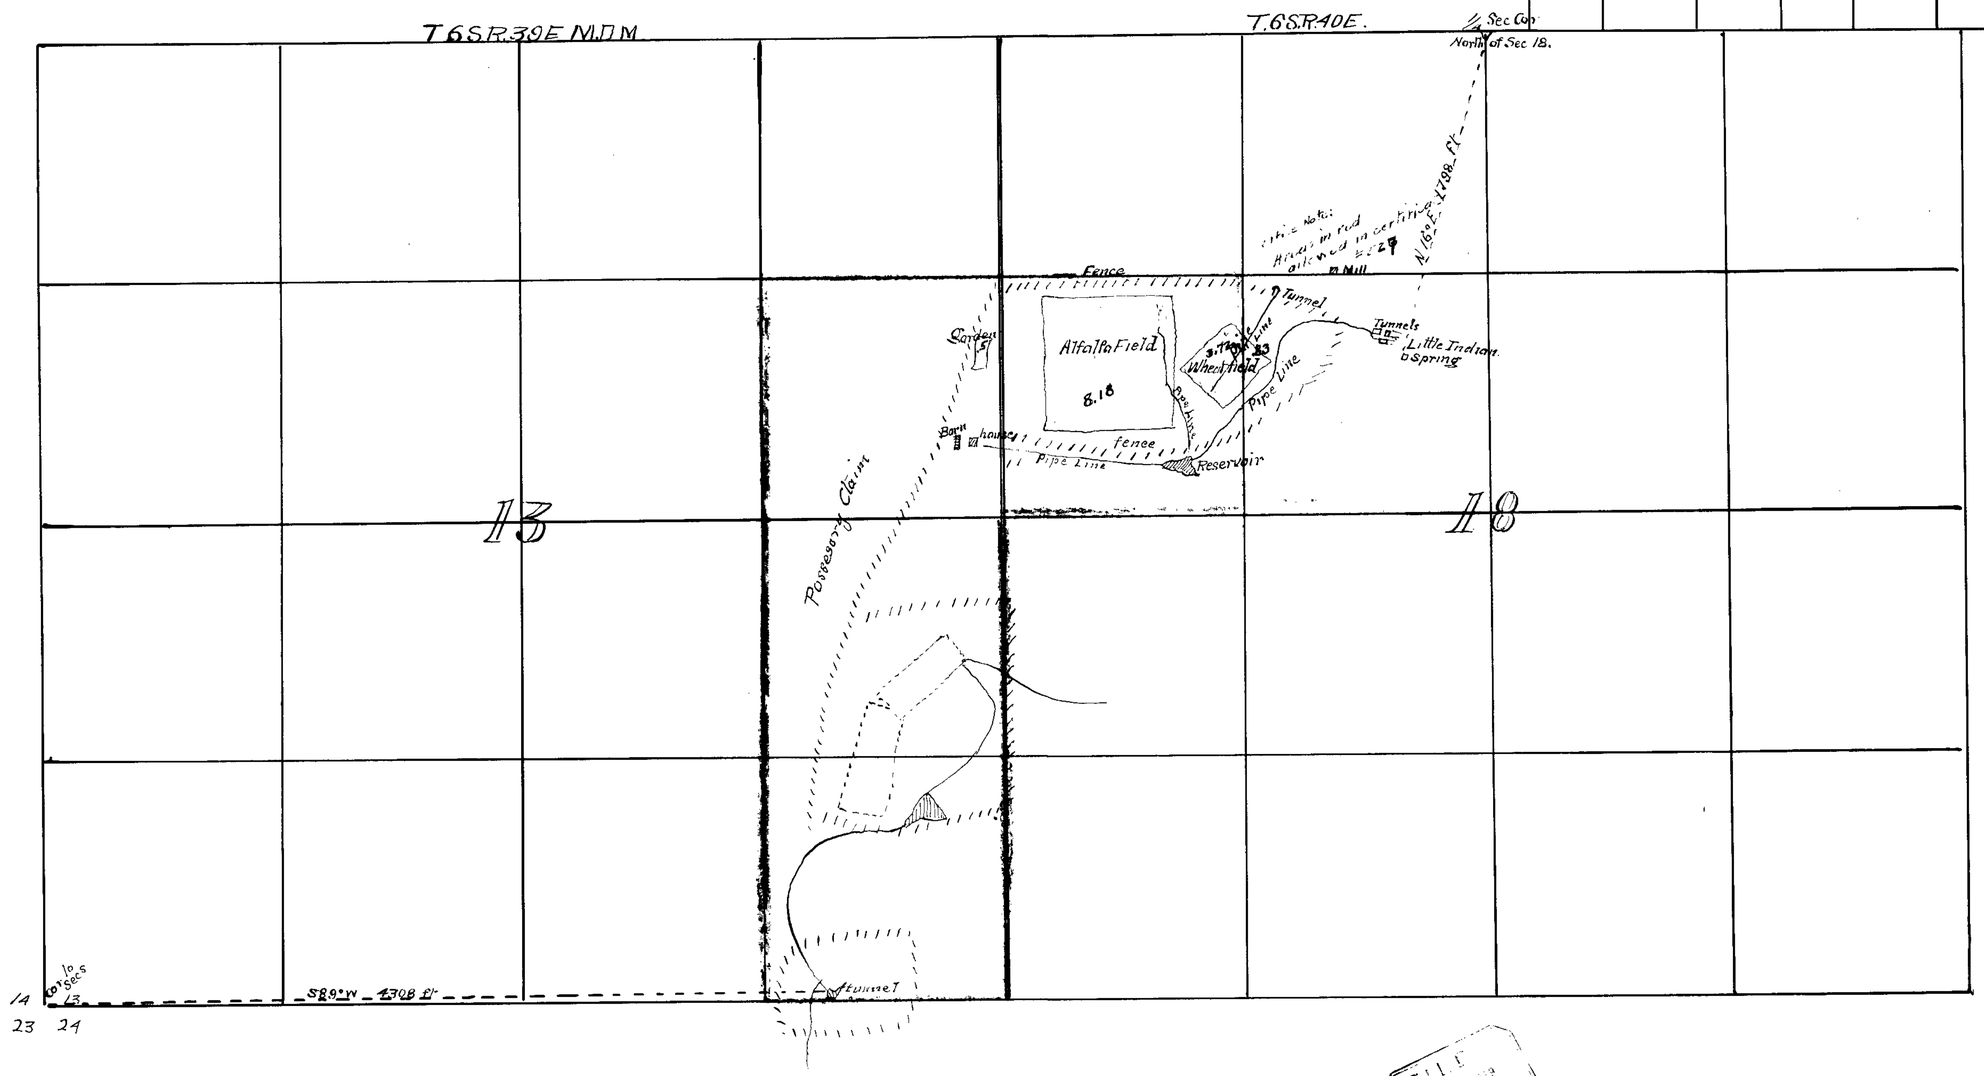

STATE OF NEVADA
County of Esmeralda

I W.G. Dixon being first duly sworn depose and say that the above map is a true and accurate plat of spring improved for irrigation and domestic purposes by Jake Steiner as taken from the field notes of a survey made by me completed on the 22nd day of April 1919.

The map and the survey were made at the instance of Jake Steiner owner of said improvments and applicant for said spring and that it truly represents the improvments and the irrigated lands of the said Jake Steiner

W. G. Dixon C.E. surveyor.

Subscribed and sworn to before me this 16th day of May 1919

Martha W. Dixon Notary Public
in and for the county of Inyo California
My commission expires Dec. 1911.

FILED
MAY 19 1919
STATE ENGINEER

CULTURAL MAP
OF
LITTLE INDIAN SPRING
By Jake Steiner

528 BK.4 3-10-21.
for 0.075 c.f.s.

5/19/19

5169