M.D.M

Section	Sub division	Township	Range	Cultivated Area	Description of Culture	Date of First Culture
21	NW¼SW¼	6S.	39E		Live Stock Watering	

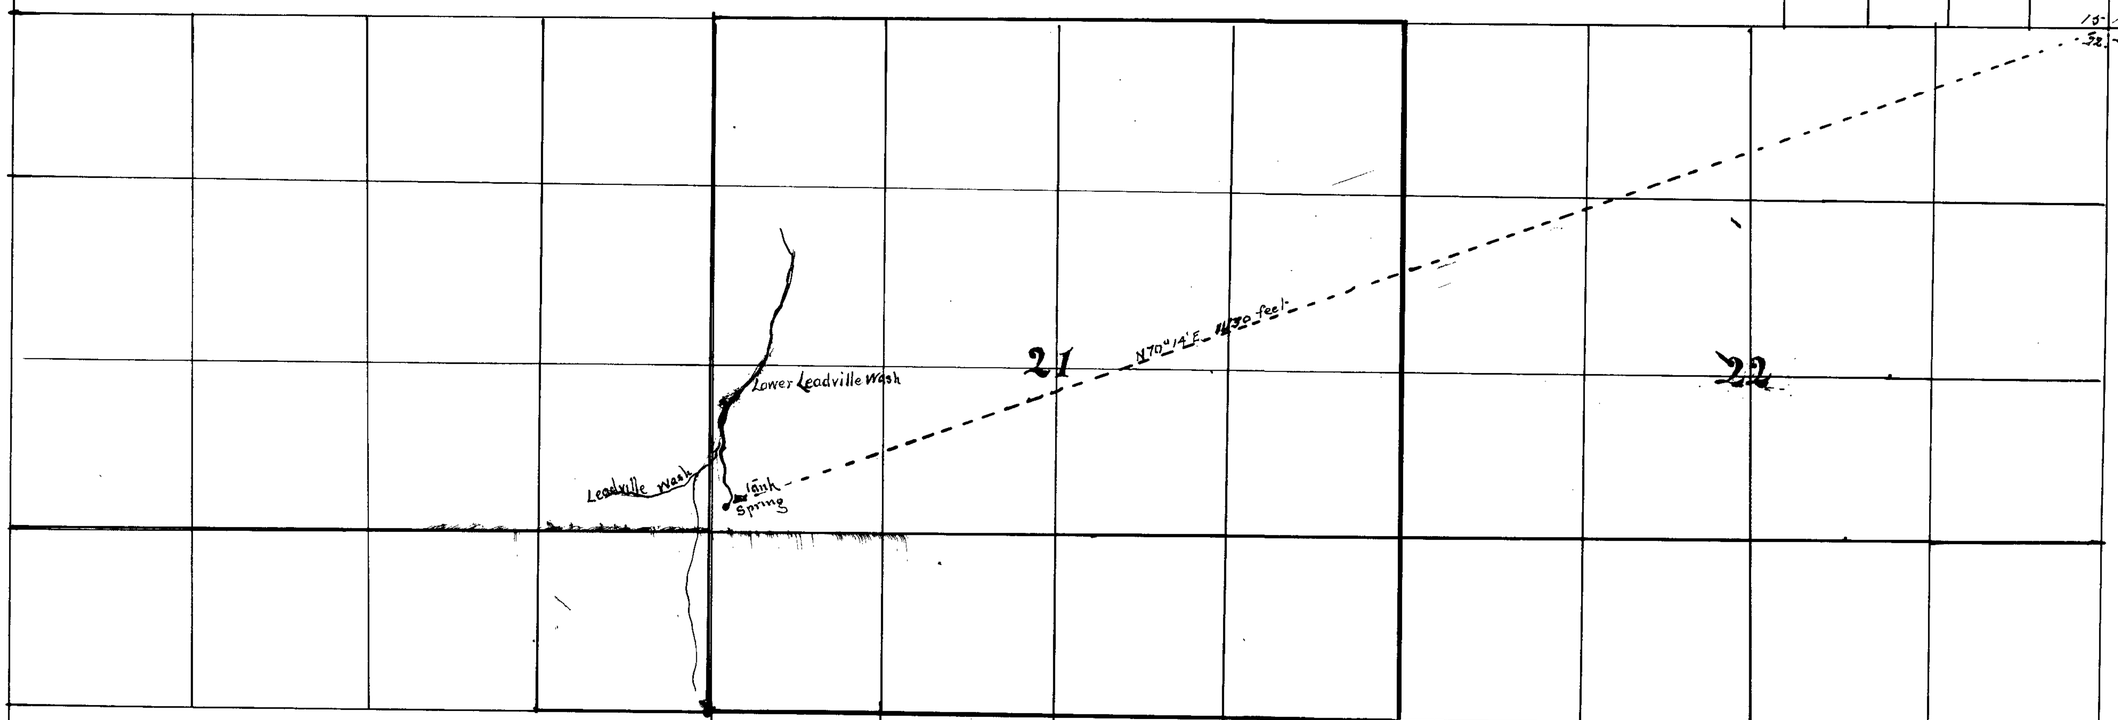

545 BK4 3-15-26
for 0.0015 c.f.s.

FILED
MAY 19 1919
STATE ENGINEER'S OFFICE

STATE OF NEVADA
County of Esmeralda

I W.G. Dixon being first duly sworn depose and say that the above map is a true and accurate Map of Spring improved for stock purpose by O.C. Houghton as taken from the field notes of a survey made by me completed on Sept 28 1919. The map and the survey were made at the instance of O.C. Houghton owner of said improvment and applicant for said spring and that it truly represents the location of Lower Leadville Spring and the improvments of said O.C. Houghton

W.G. Dixon

Subscribed and sworn to this 16th day of May 1919

Martha W. Dixon Notary Public
in and for the County of Inyo Calif.
My comm. expires Dec. 1921

CULTURAL MAP
OF
LOWER LEADVILLE SPRING
By O.C. Houghton

5/19/19

5178.