M.D.M.

Section	Sub-division	Township	Range	Cultivated Acreage	Description of Cultivation		
18	SW¼SE¼	6S.	38E		Water for Live Stock		

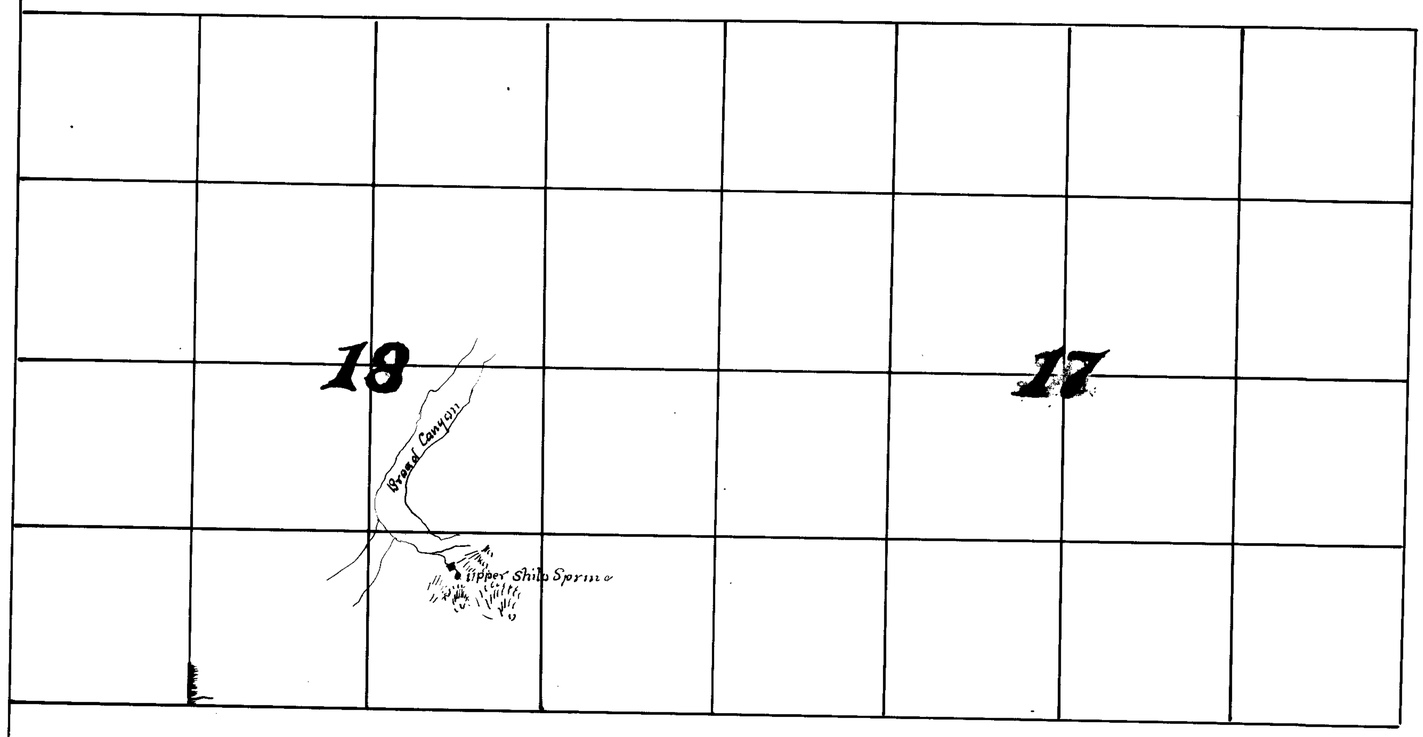

STATE OF NEVADA
County of Esmeralda
I W.G. Dixon being first duly sworn depose and say that the above map is a true and accurate plat of Spring improved for stock purposes by O.C. Houghlon as taken from the field notes of a survey made by me completed on the 8th day of April 1918
The map and the survey were made at the instance of O.C. Houghlon owner of said improvements and applicant for said Spring and that it truly represents the location of Upper Shilo Spring and improvements of said O.C. Houghlon

W.G. Dixon

Subscribed and sworn to before me this 16th day of May 1919.

Martha V. Dixon Notary Public in and for the county of Inyo Calif.
My com. expires Dec. 1921

FILED
MAY 19 1919
STATE ENGINEER

CULTURAL MAP
OF
UPPER SHILO SPRING
By O.C. Houghlon

5/19/19

5180

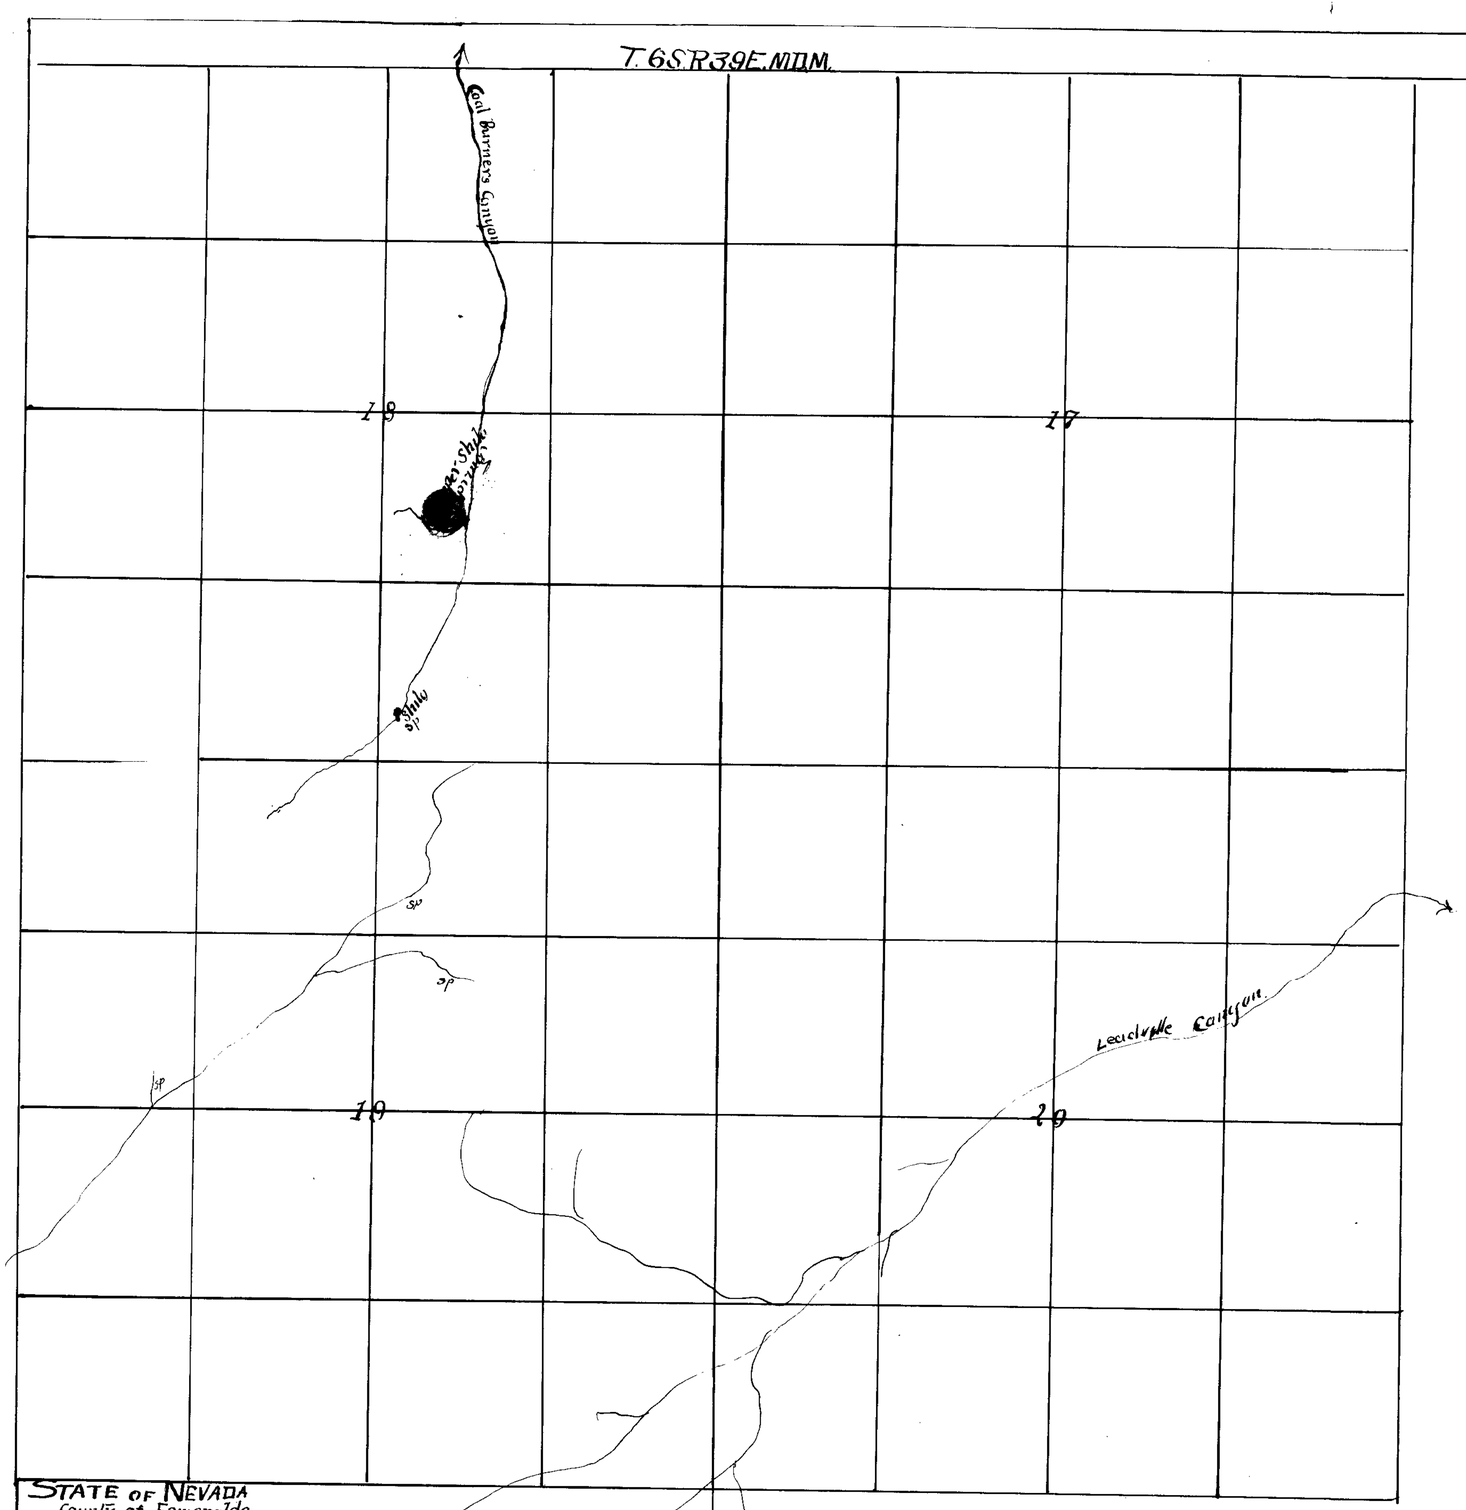

Section	Subdivision	Township	Range	Cultivated Area	Description of Cultivation	Date of first Cultivation
18	NW. SE¼	6S.	39E	0	0	

FILED
May 9 1921
5/9/21

STATE OF NEVADA
County of Esmeralda
I W G Dixon being first duly sworn depose and say that the above map is a true and accurate plat of spring improved by O.C. Houghton for Stock purposes as taken from Surveys made by me Completed 2nd day of June 1916.
Resurveyed Sept 17 1917.
The map and the survey were made at the instance of O.C. Houghton owner of said improvements and applicant for said Spring and that it truly represents the location of said Upper Shilo Spring

W. G. Dixon

Sworn to and subscribed to this 6th day of May 1921

Arthur W. Dixon
Notary Public in and for
Inyo Co. Calif.
My commission expires Dec 1921

Certificate No. — 1532 — March 13, 1929

CULTURAL MAP
UPPER SHILO SPRING
By
O.C. Houghton

Amended Map 5180

0812