M.D.M.

Section	Sub division	Township	Range	Cultivated Acreage	Description of Culture	
29	SW¼SW¼	6[illegible]	3[illegible]E		Water for Live Stock	

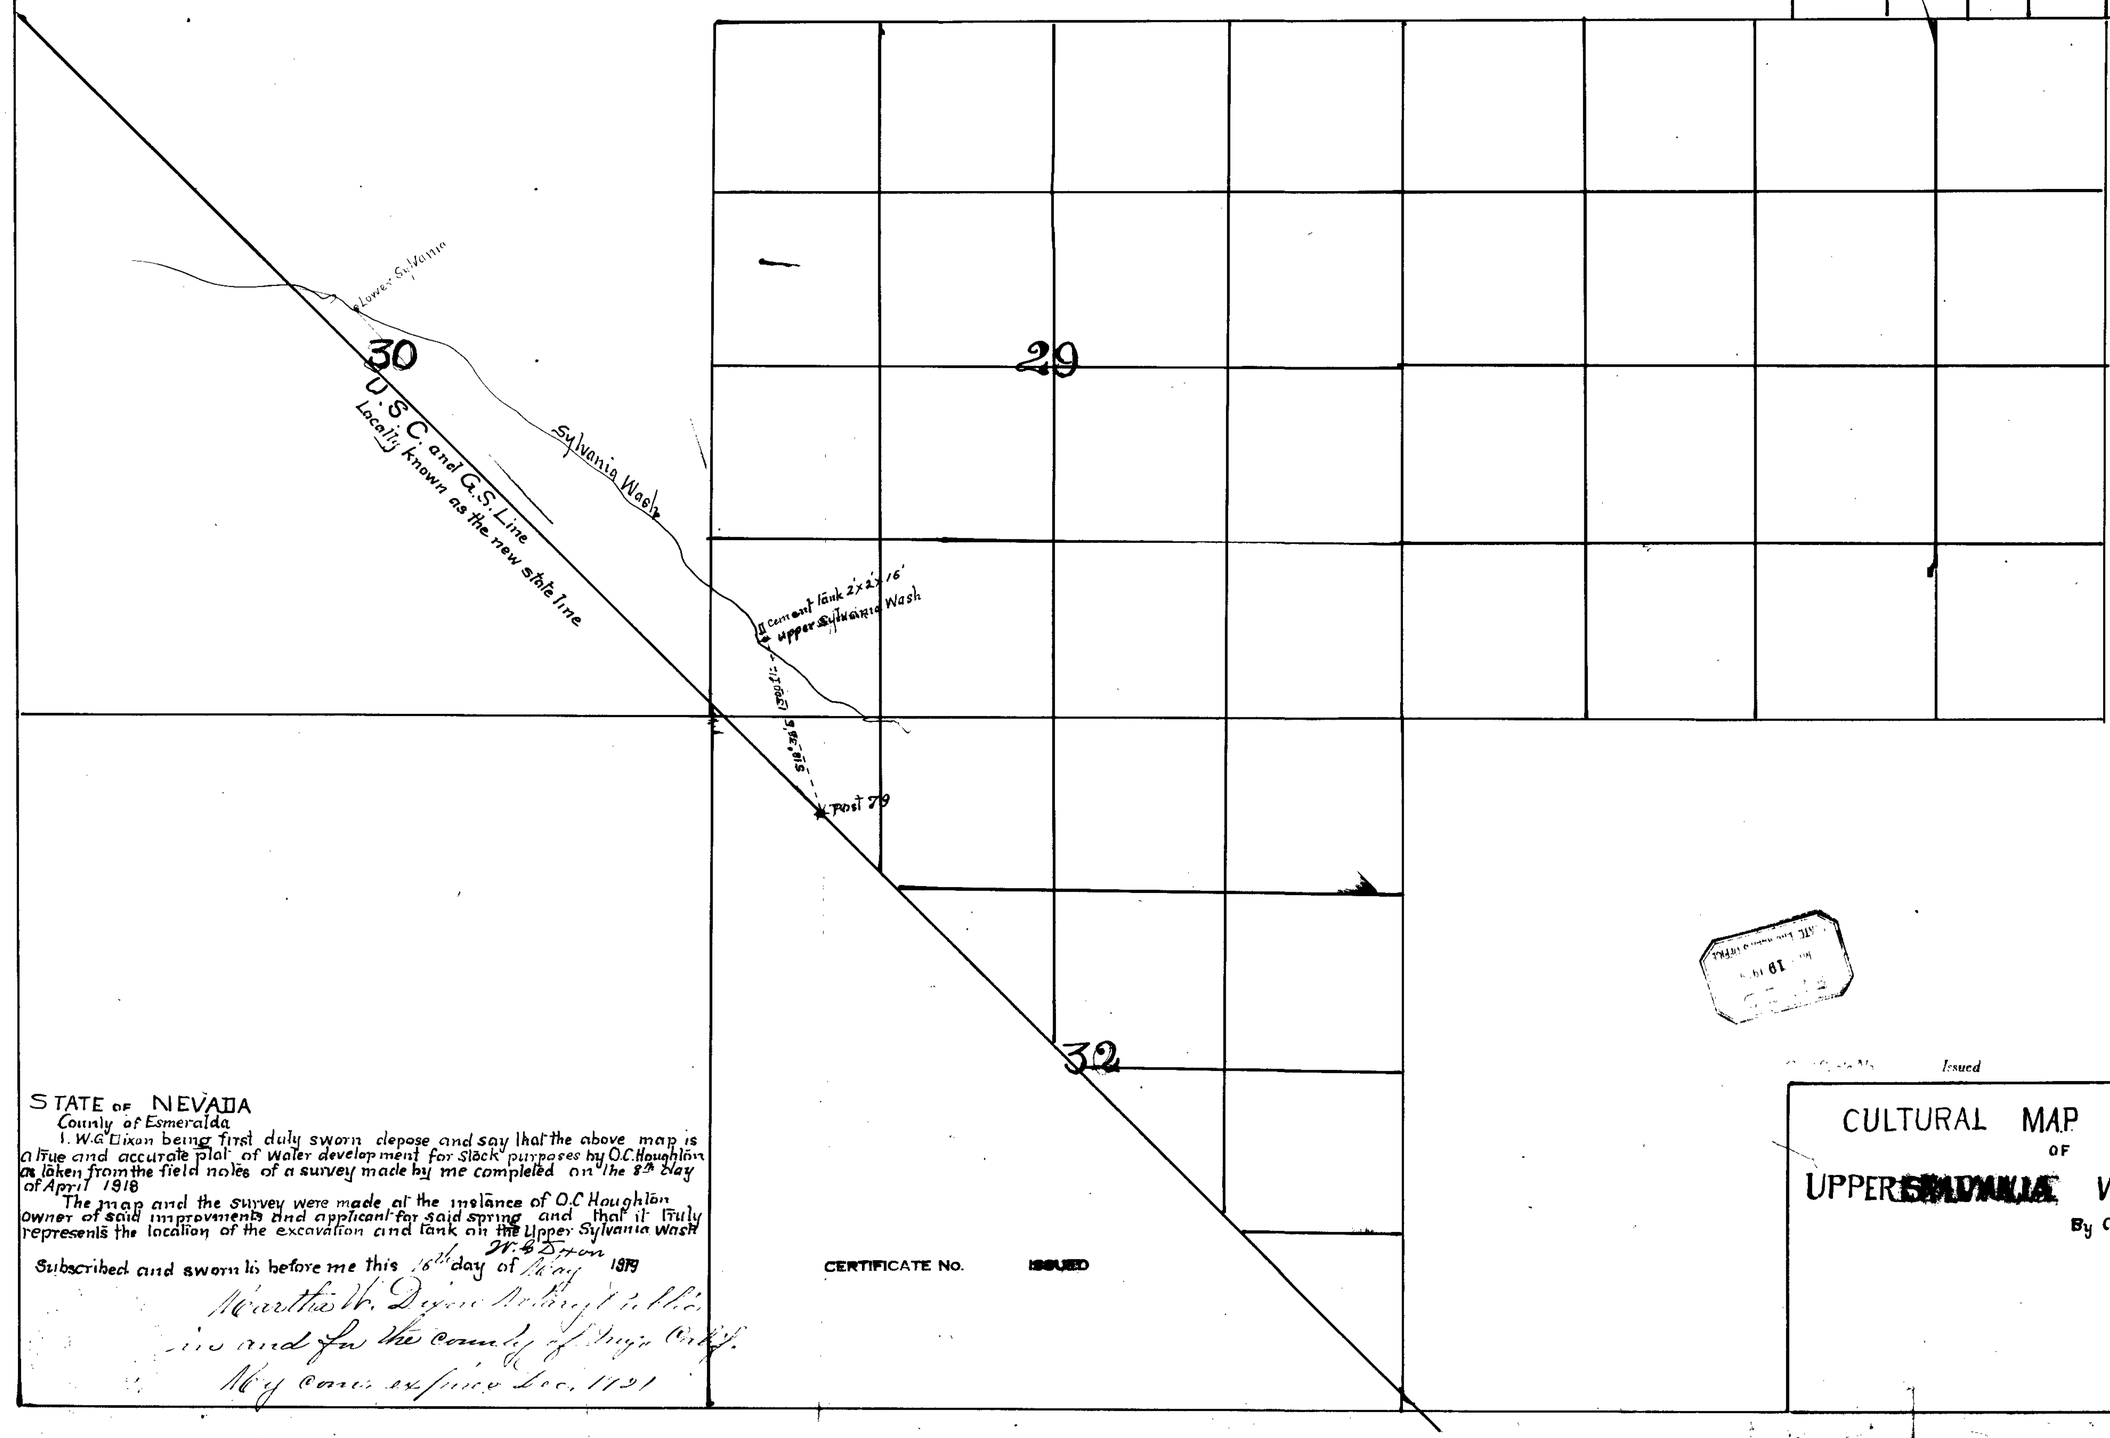

STATE OF NEVADA
County of Esmeralda

I. W.G. Dixon being first duly sworn depose and say that the above map is a true and accurate plat of water development for stock purposes by O.C. Houghlon as taken from the field notes of a survey made by me completed on the 8th day of April 1918

The map and the survey were made at the instance of O.C. Houghlon owner of said improvements and applicant for said spring and that it truly represents the location of the excavation and tank on the Upper Sylvania Wash

W.G. Dixon

Subscribed and sworn to before me this 16th day of May 1919

Martha W. Dixon Notary Public in and for the County of Mono Calif.
My comm. expires Dec. 1921

CERTIFICATE No. ISSUED

Issued

CULTURAL MAP
OF
UPPER SYLVANIA WASH
By O.C. Houghlon

5/19/19

5181