MDM

Section	Sub division	Township	Range	Cultivated Acreage	Description of Culture	
30	SE¼ NW¼	6S.	53E		Water For Livestock	

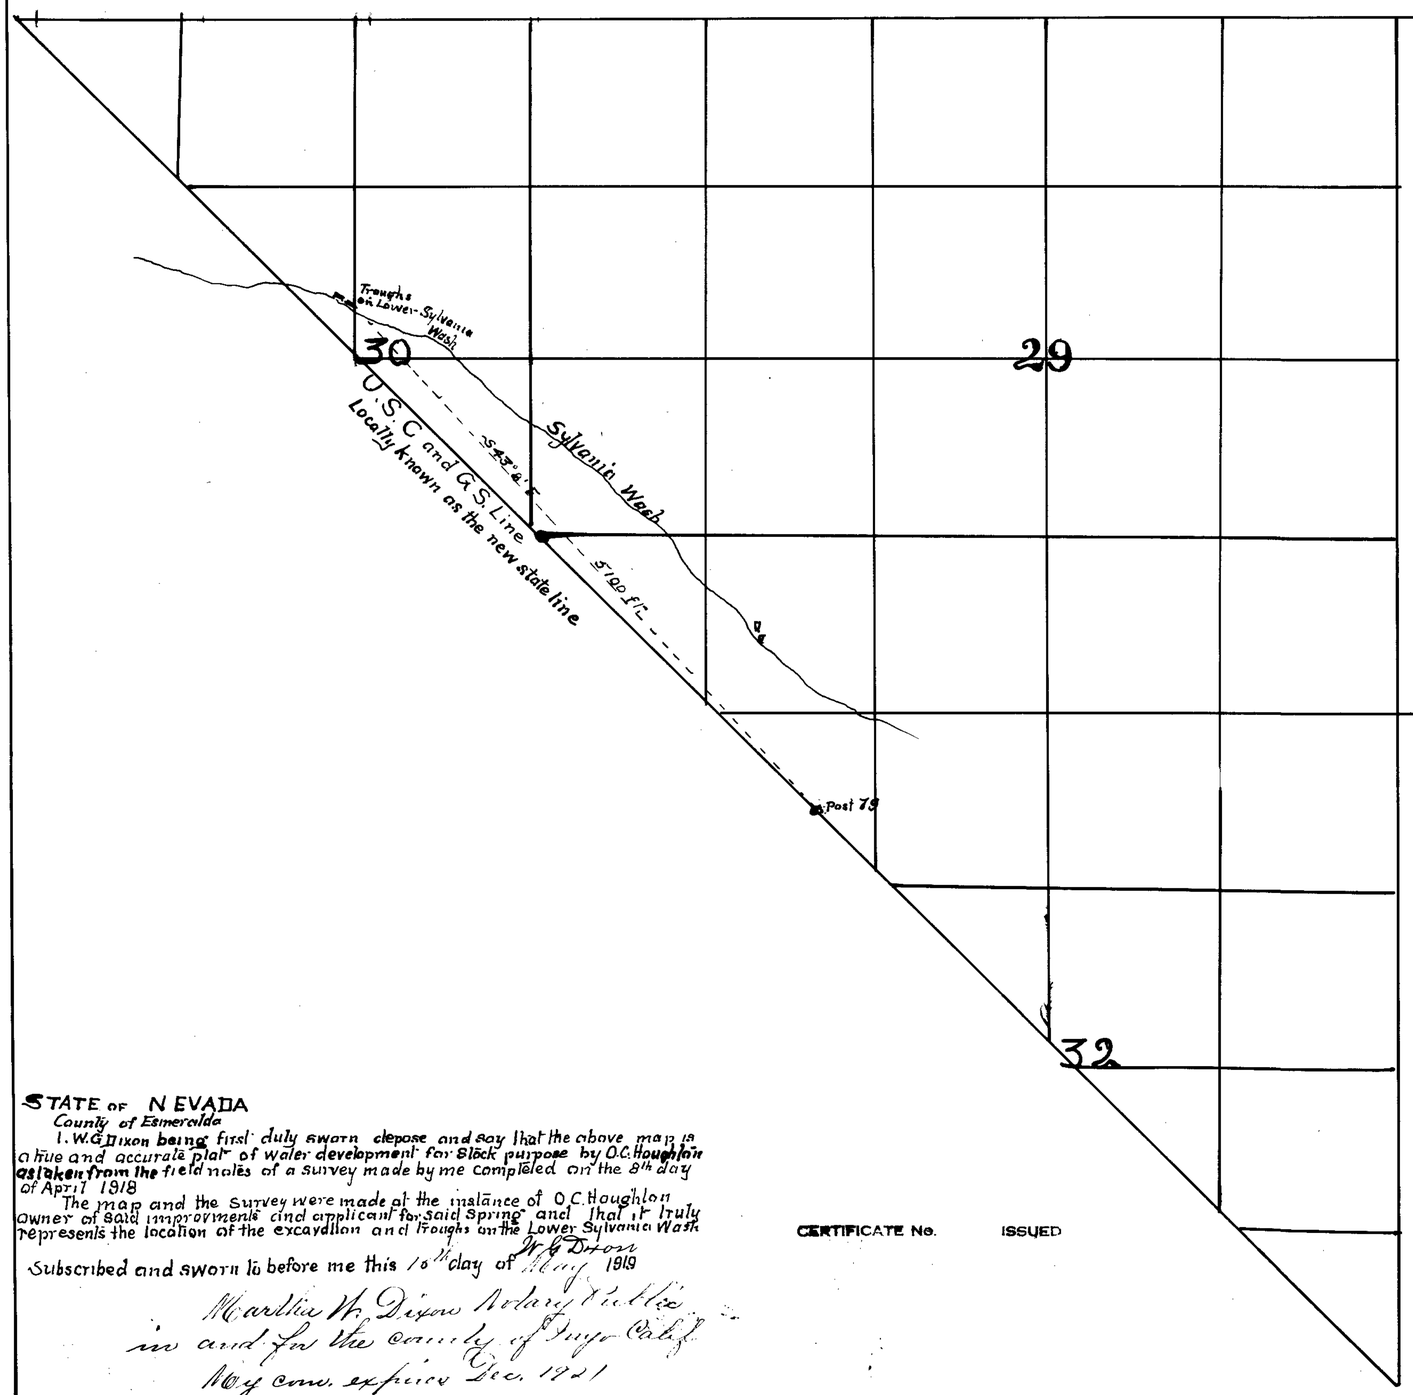

STATE OF NEVADA
County of Esmeralda

I. W.G. Dixon being first duly sworn depose and say that the above map is a true and accurate plat of water development for stock purpose by O.C. Houghlon as taken from the field notes of a survey made by me completed on the 8th day of April 1918

The map and the survey were made at the instance of O.C. Houghlon owner of said improvements and applicant for said Spring and that it truly represents the location of the excavation and troughs on the Lower Sylvania Wash

W.G. Dixon

Subscribed and sworn to before me this 10th day of May 1919

Martha W. Dixon Notary Public
in and for the county of Inyo Cal.
My com. expires Dec. 1921

CERTIFICATE No. ISSUED

FILED MAY 19 1919 STATE ENGINEER'S OFFICE

CULTURAL MAP
OF
LOWER SYLVANIA WASH
By O.C. Houghlon

5/19/19

5188