W

SCALE 600 ft TO THE INCH
JOHN. FOLWICK OWNER
NAME OF SPRING. BUSER CANYON
40 ACRE LOTS MARKED X IS
OWEND BY CLAIMANT ALL IN
SEC 4 TP 3S RANGE 35 E M D M

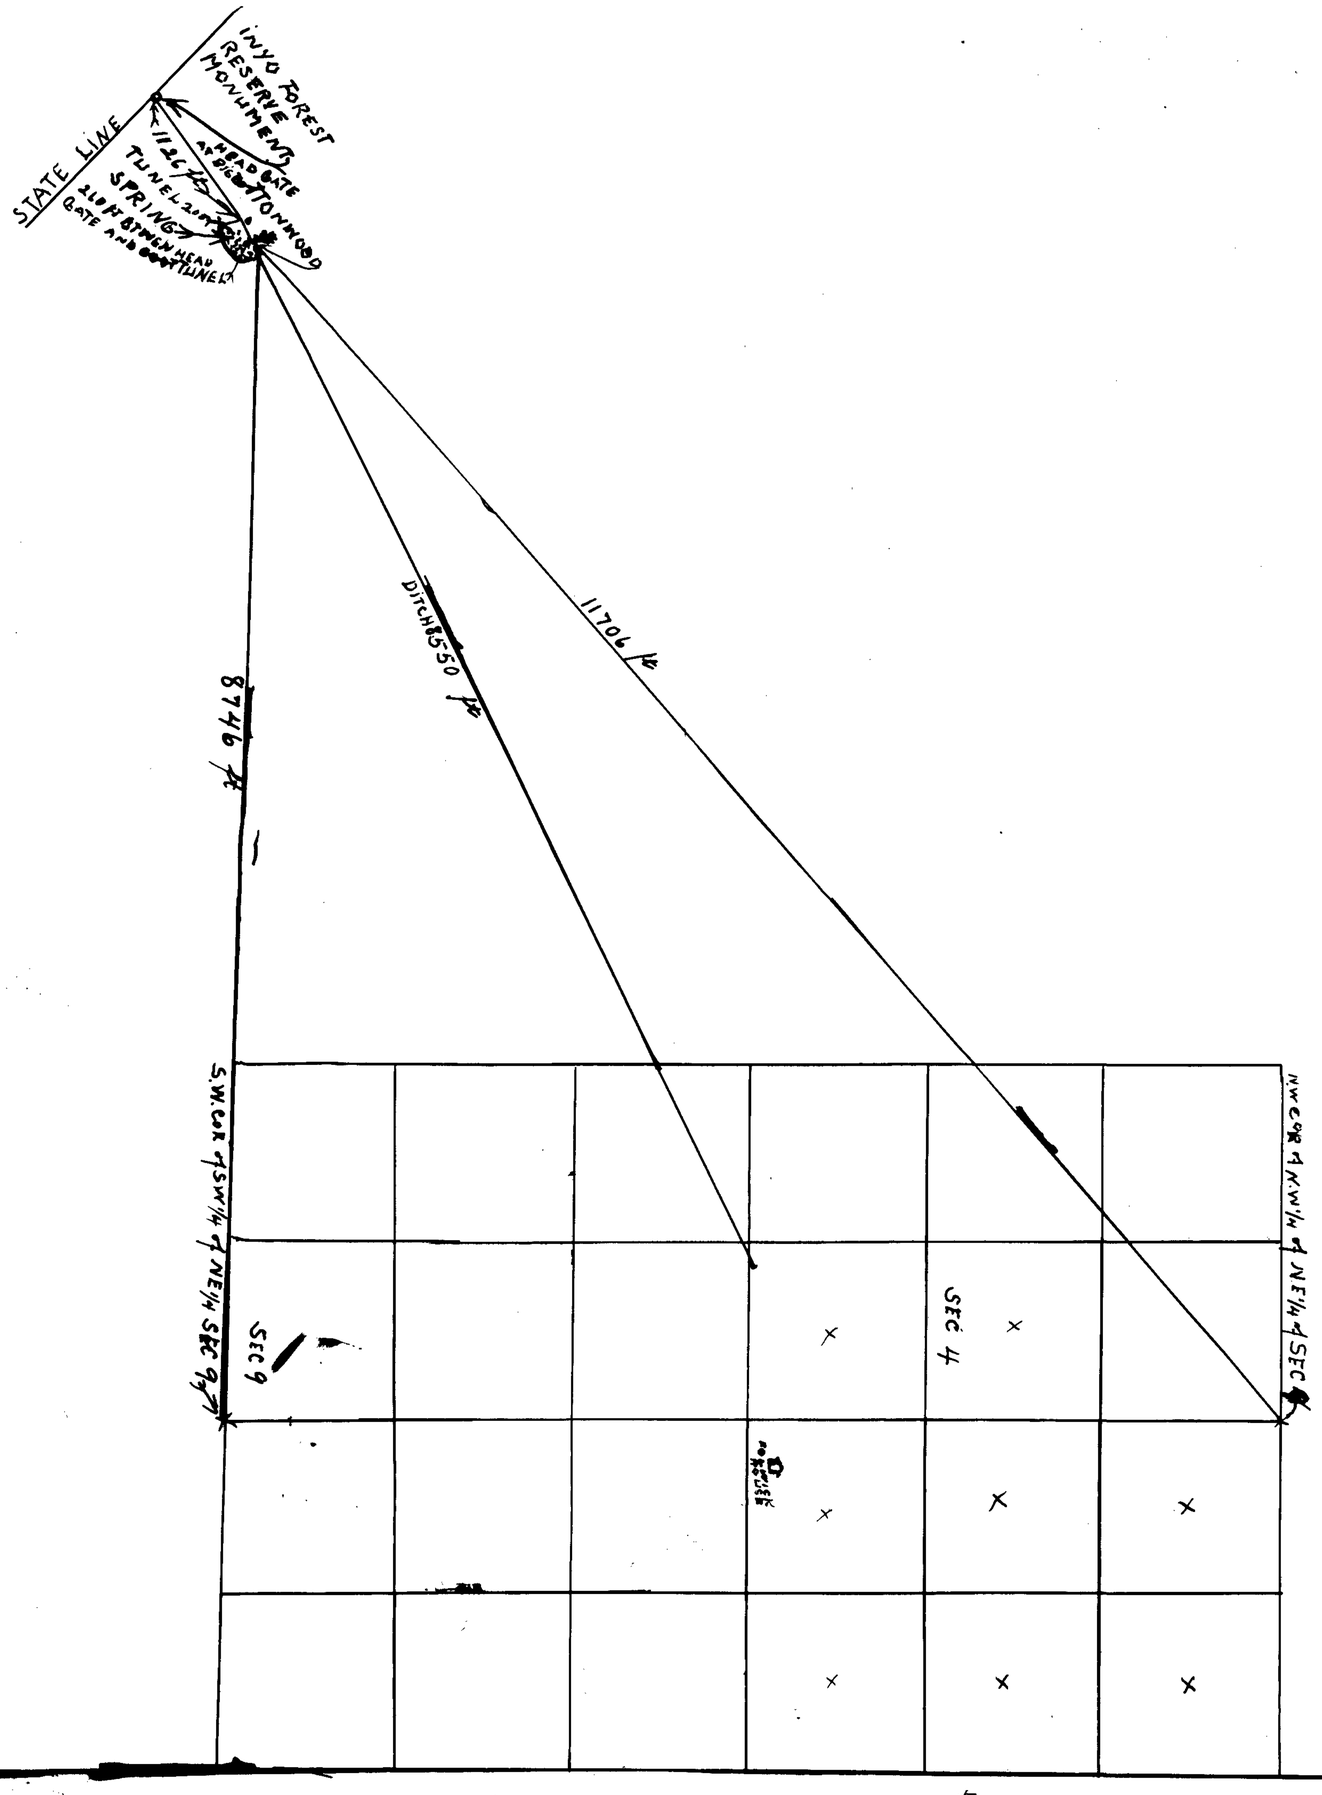

Nov. 8, 1920

11-8-20

STATE OF NEVADA
COUNTY OF ESMARALDA

I John Folwick being first duly sworn deose and say that the above map is a true and accurate plat of the Folwick Irrigation works as taken from the field notes of a survey made by me. Completed on the 2nd day of November 1920 that such survey was made at the instance of me. — That the map represents the works described in application no 5183 together with the location of streams and ditches in the immediate vicinity

John Folwick owner

Subscribed and sworn to before me this day of Nov. 2nd 1920 Notary of Public in and for County of Esmaralda State of Nevada

E. Melvin Jr
Notary Public.

5183