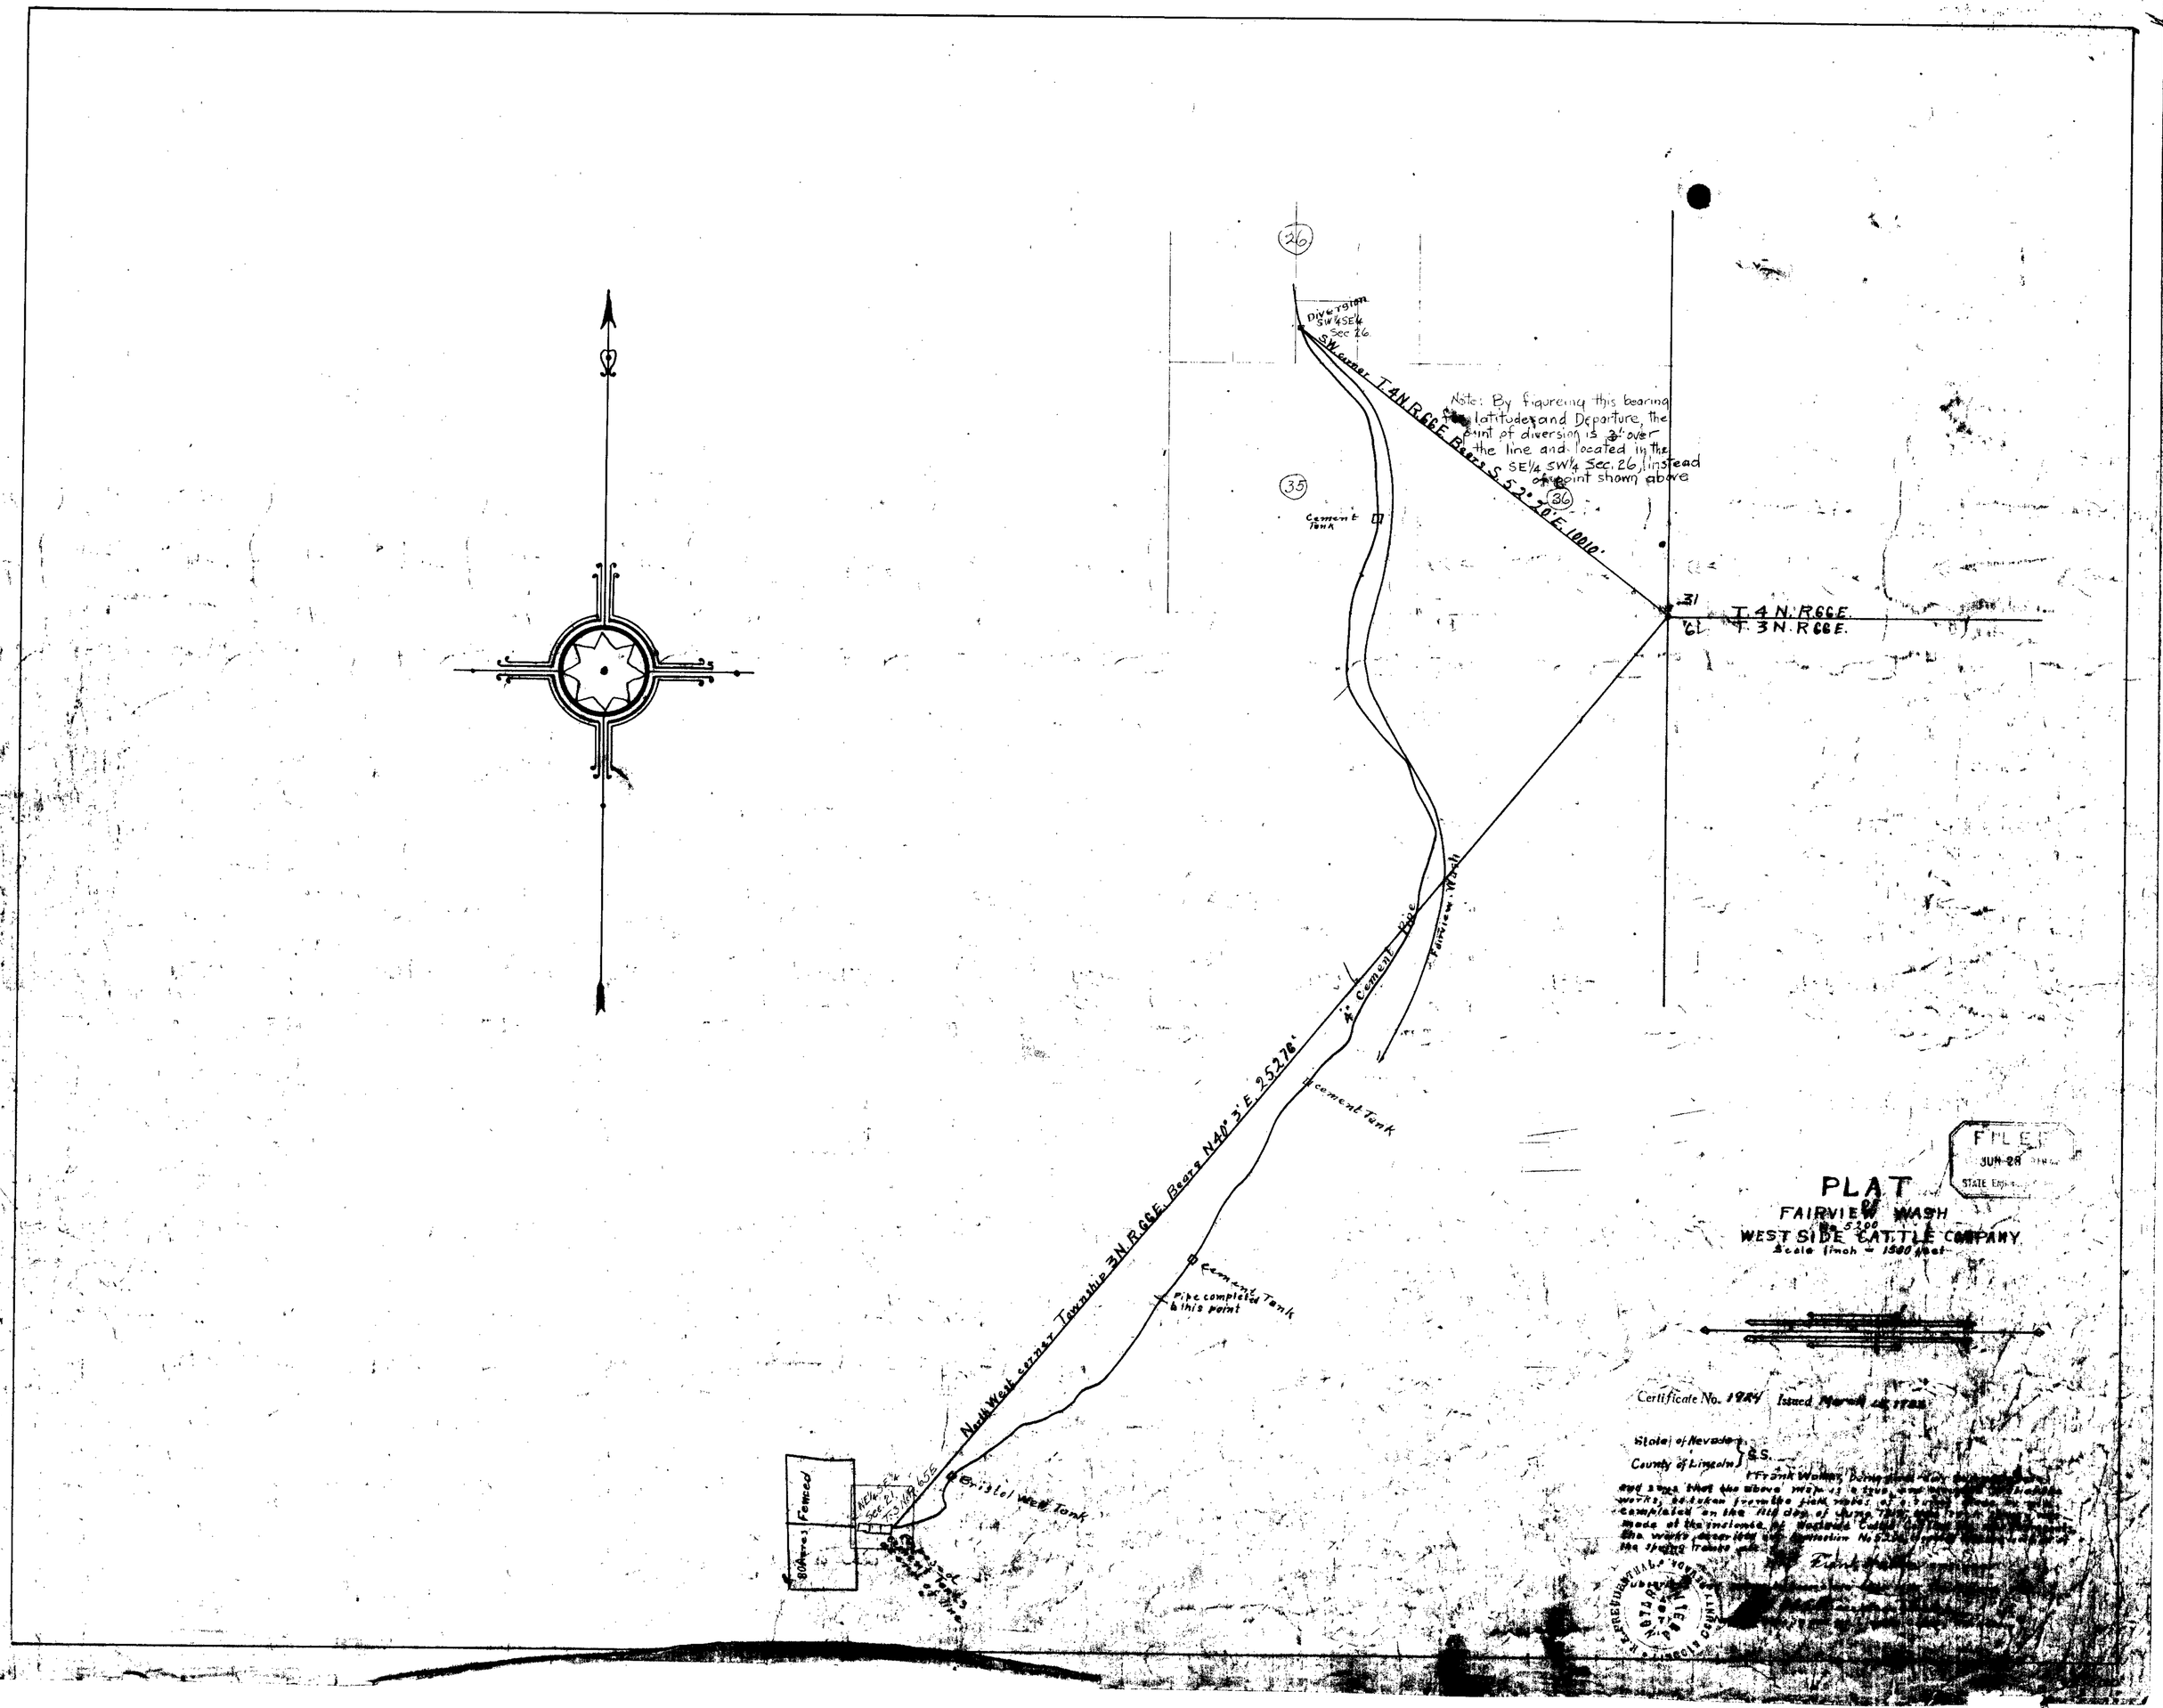

26
Diversion SW¼SE¼ Sec 26
SW corner T.4N.R.66E. Bears S.52°20'E. 10010'
Note: By figureing this bearing latitudes and Departure, the point of diversion is 3' over the line and located in the SE¼ SW¼ Sec. 26, instead of point shown above
35
36
Cement Tank
31
T.4N.R66E.
6
T.3N.R66E.
Fairview Wash
4" Cement Pipe
Cement Tank
North West corner Township 3N.R.66E. Bears N40°3'E. 25276'
Cement Tank
Pipe completed to this point
Bristol Well Tank
80 Acres Fenced
NE¼ SE¼ Sec 21 T.3N.R.65E.
FILED
JUN 28
STATE Engineer
PLAT
FAIRVIEW WASH
No. 5200
WEST SIDE CATTLE COMPANY
Scale 1 inch = 1500 feet
Certificate No. 1924 Issued March 28, 1924
State of Nevada
County of Lincoln } S.S.
I Frank Walker, being [illegible] and says that the above map is a true and [illegible] works, as taken from the field notes of a [illegible] completed on the 11th day of June 1924, [illegible] made at the instance of Westside Cattle Co. [illegible] the works described in Application No. 5200 [illegible] the spring tranks [illegible]
Frank Walker
Subscribed [illegible]