SEC.	SUB DIVISION	TOWNSHIP	RANGE	CULTIVATED ACREAGE	DESCRIPTION OF CULTURE	DATE OF FIRST CULTURE
15	S½ NE¼	3 SOUTH	35 E. M.D.M.	22.44	Meadow	
"	SE¼ NW¼	" "	" "	19.6	Alfalfa	"
"	SW¼ NE¼	" "	" "	31.74	" "	
"	SE¼ NE¼	" "	" "	20.01	" "	
			TOTAL	93.79		

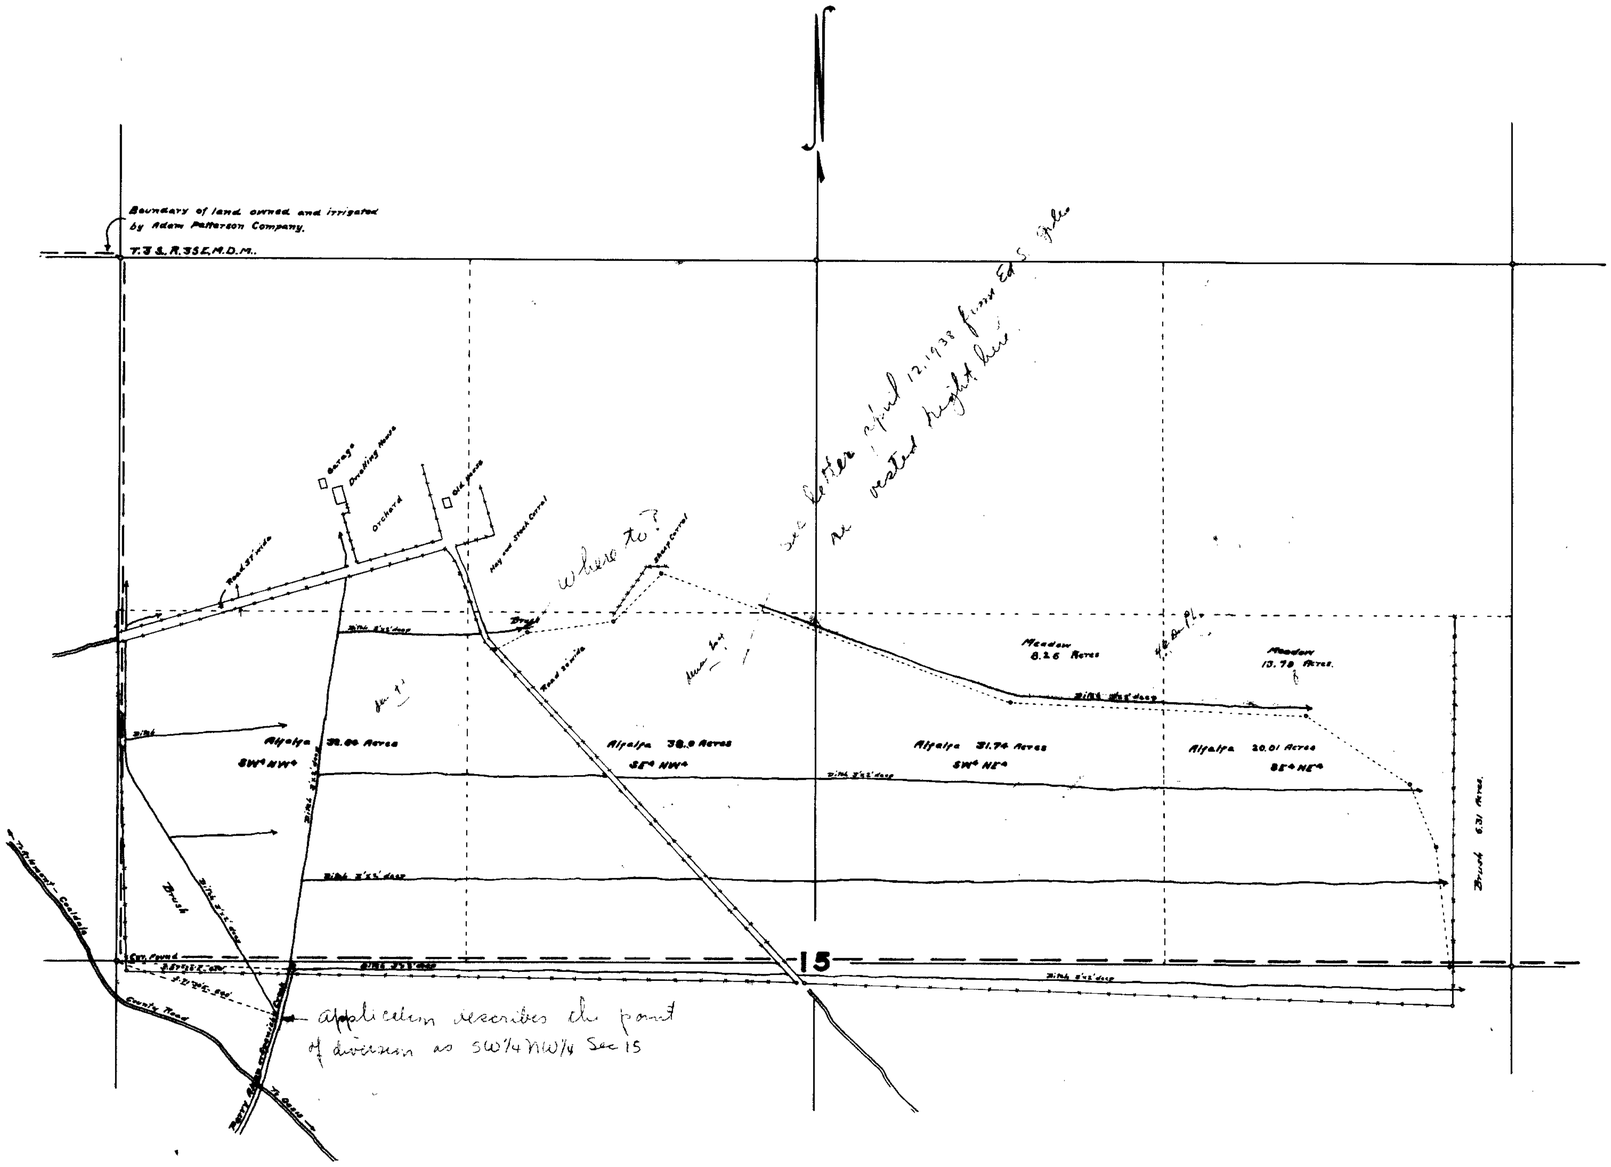

STATE OF NEVADA
COUNTY OF ESMERALDA } SS.

I, Ed. S. Giles, being first duly sworn, depose and say that this map, consisting of one sheet, has been correctly drawn to the designated scale from the field notes of a survey made by me on the 30th day of November, 1937; that it truly and correctly represents the location and extent of the works used to divert water from Perry Aiken Creek or Spanish Creek in Esmeralda County by Adam Patterson Company for irrigation purposes, that all other works or streams which are crossed by or connected with said works, and the boundary area and kind of culture of lands irrigated, are correctly shown and designated thereon.

Ed. S. Giles

STATE WATER RIGHT SURVEYOR.

Subscribed and sworn to before me this 31st day of December, 1937

John A. Hanlahan.
Notary Public in and for Esmeralda County, Nevada.

Certificate No. 2576 Issued 4/22/38

SCALE 1 IN. = 300 FT.

PERMIT No. 5201

FILED
April 14, 1938
STATE ENGINEER'S OFFICE

MAP TO ACCOMPANY
PROOF OF APPROPRIATION
FOR
IRRIGATION
BY
ADAM PATTERSON COMPANY
FROM
AIKEN & SPANISH CREEK.

70835 5201