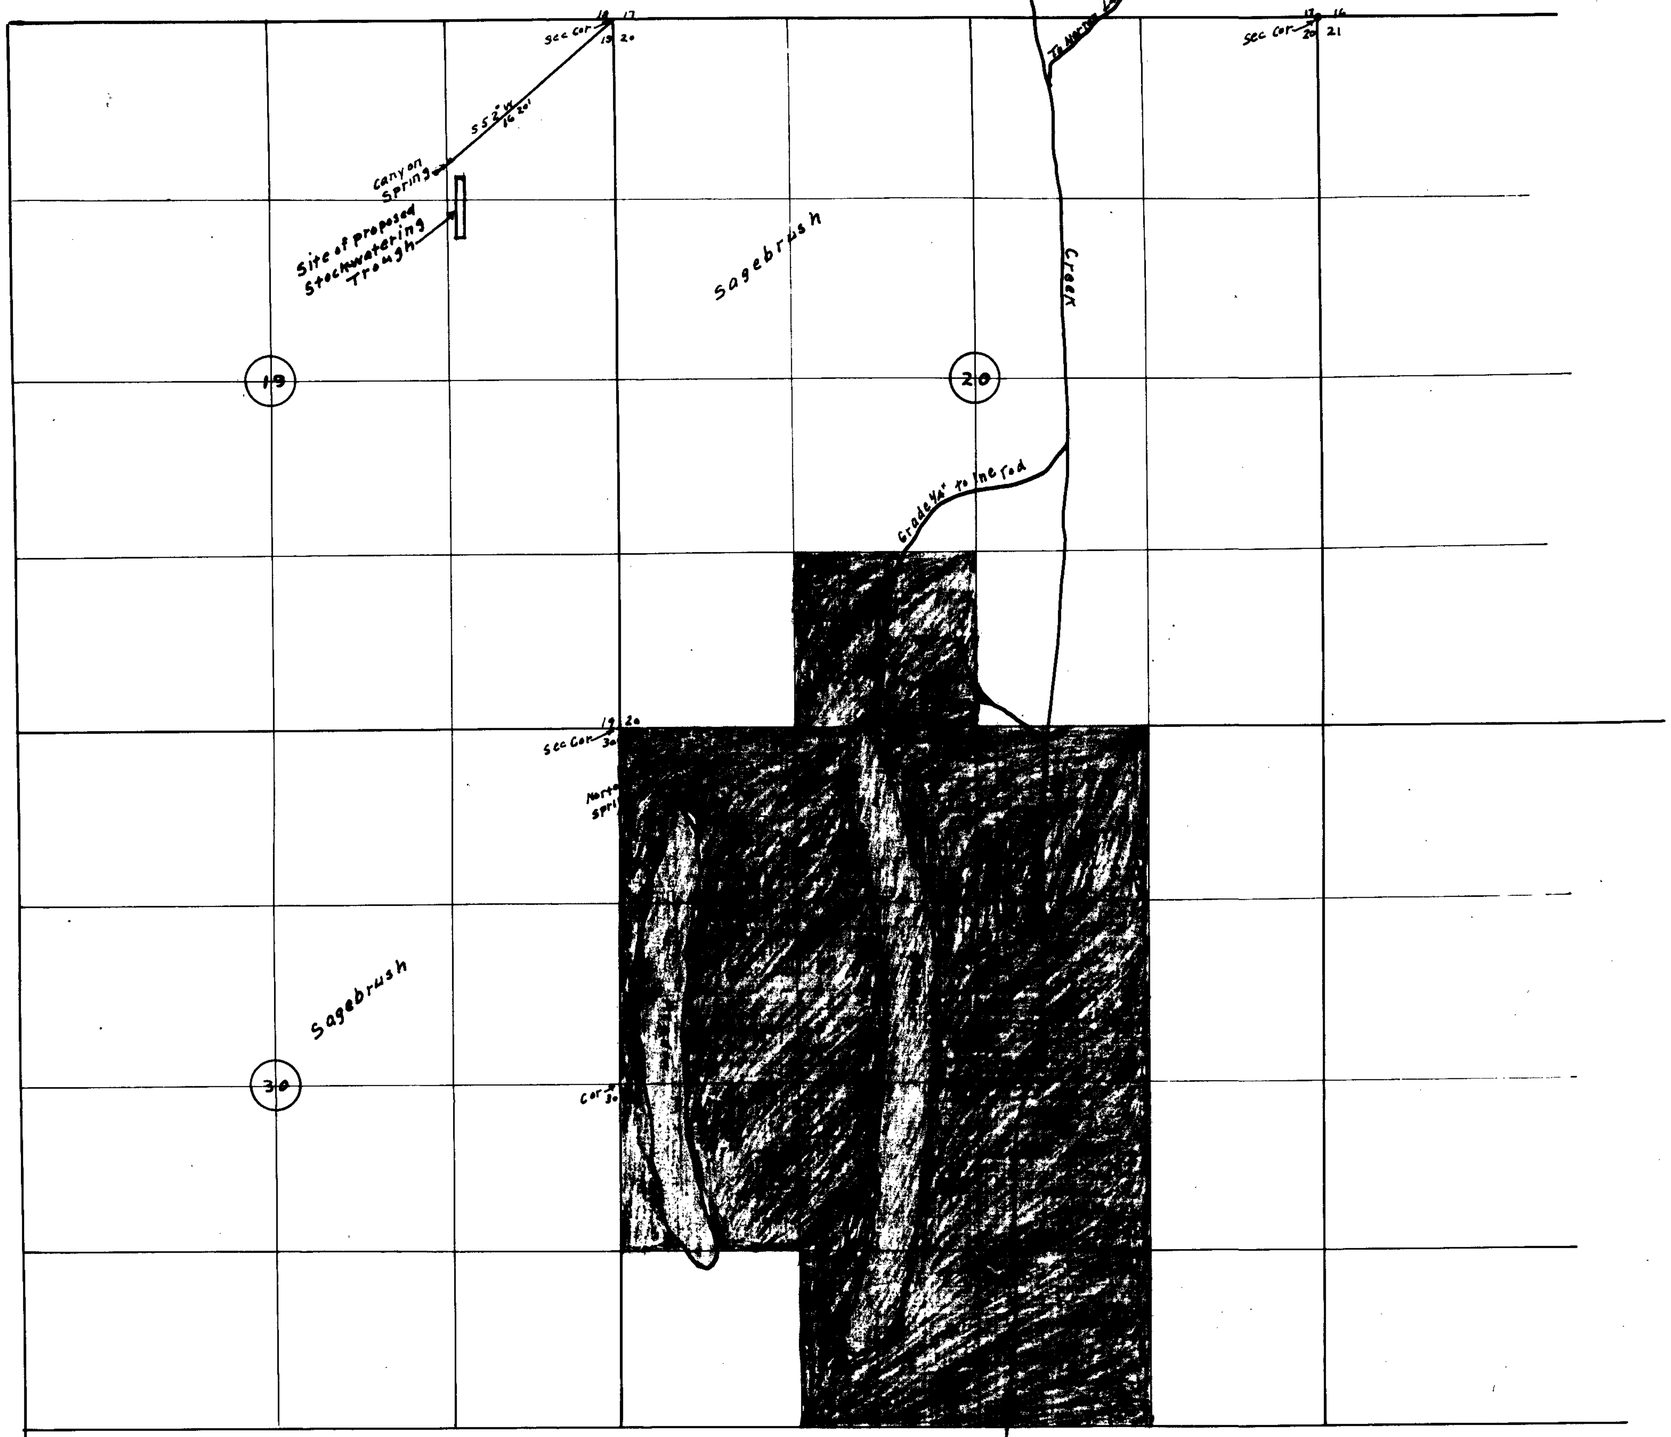

Section	Sub-division	Township	Range	Cultivated Acreage	Discription of Culture	Date of First Culture
19	NW 1/4 of NE 1/4	34	19 E	None		

Certificate No. 588 BK4 issued 2-8-22 for 0.004 c.f.s.

State of Nevada } ss
County of }

I, Max McCarthy first being duly sworn depose and say that the above map is a true and accurate plat of Canyon Spring, as taken from the field notes of a survey made by me completed on th 14th day o June 1919.

That the map and survey were made at the instance of Charles C. Norton owner of said lands and that it truly represents the irrigated lands of said Charles C. Norton.

Max McCarthy
Surveyor

Subscribed and sworn to before me this 12th day of July 1919

R H Stanley for
Notary Public in and Mineral County Cal

Cultural Map

Canyon Spring

Serial No 5204

Property of Charles C. Norton

Sheepshead Nevada

Stock-watering Trough

Max McCarthy Surveyor June 14, 1919

Scale 800' = 1 inch