Section	Sub-division	Township	Range	Cultivated acreage	Description of Culture	Date of first Culture
18	SE 1/4 of NE 1/4	34	19 East	None	None	

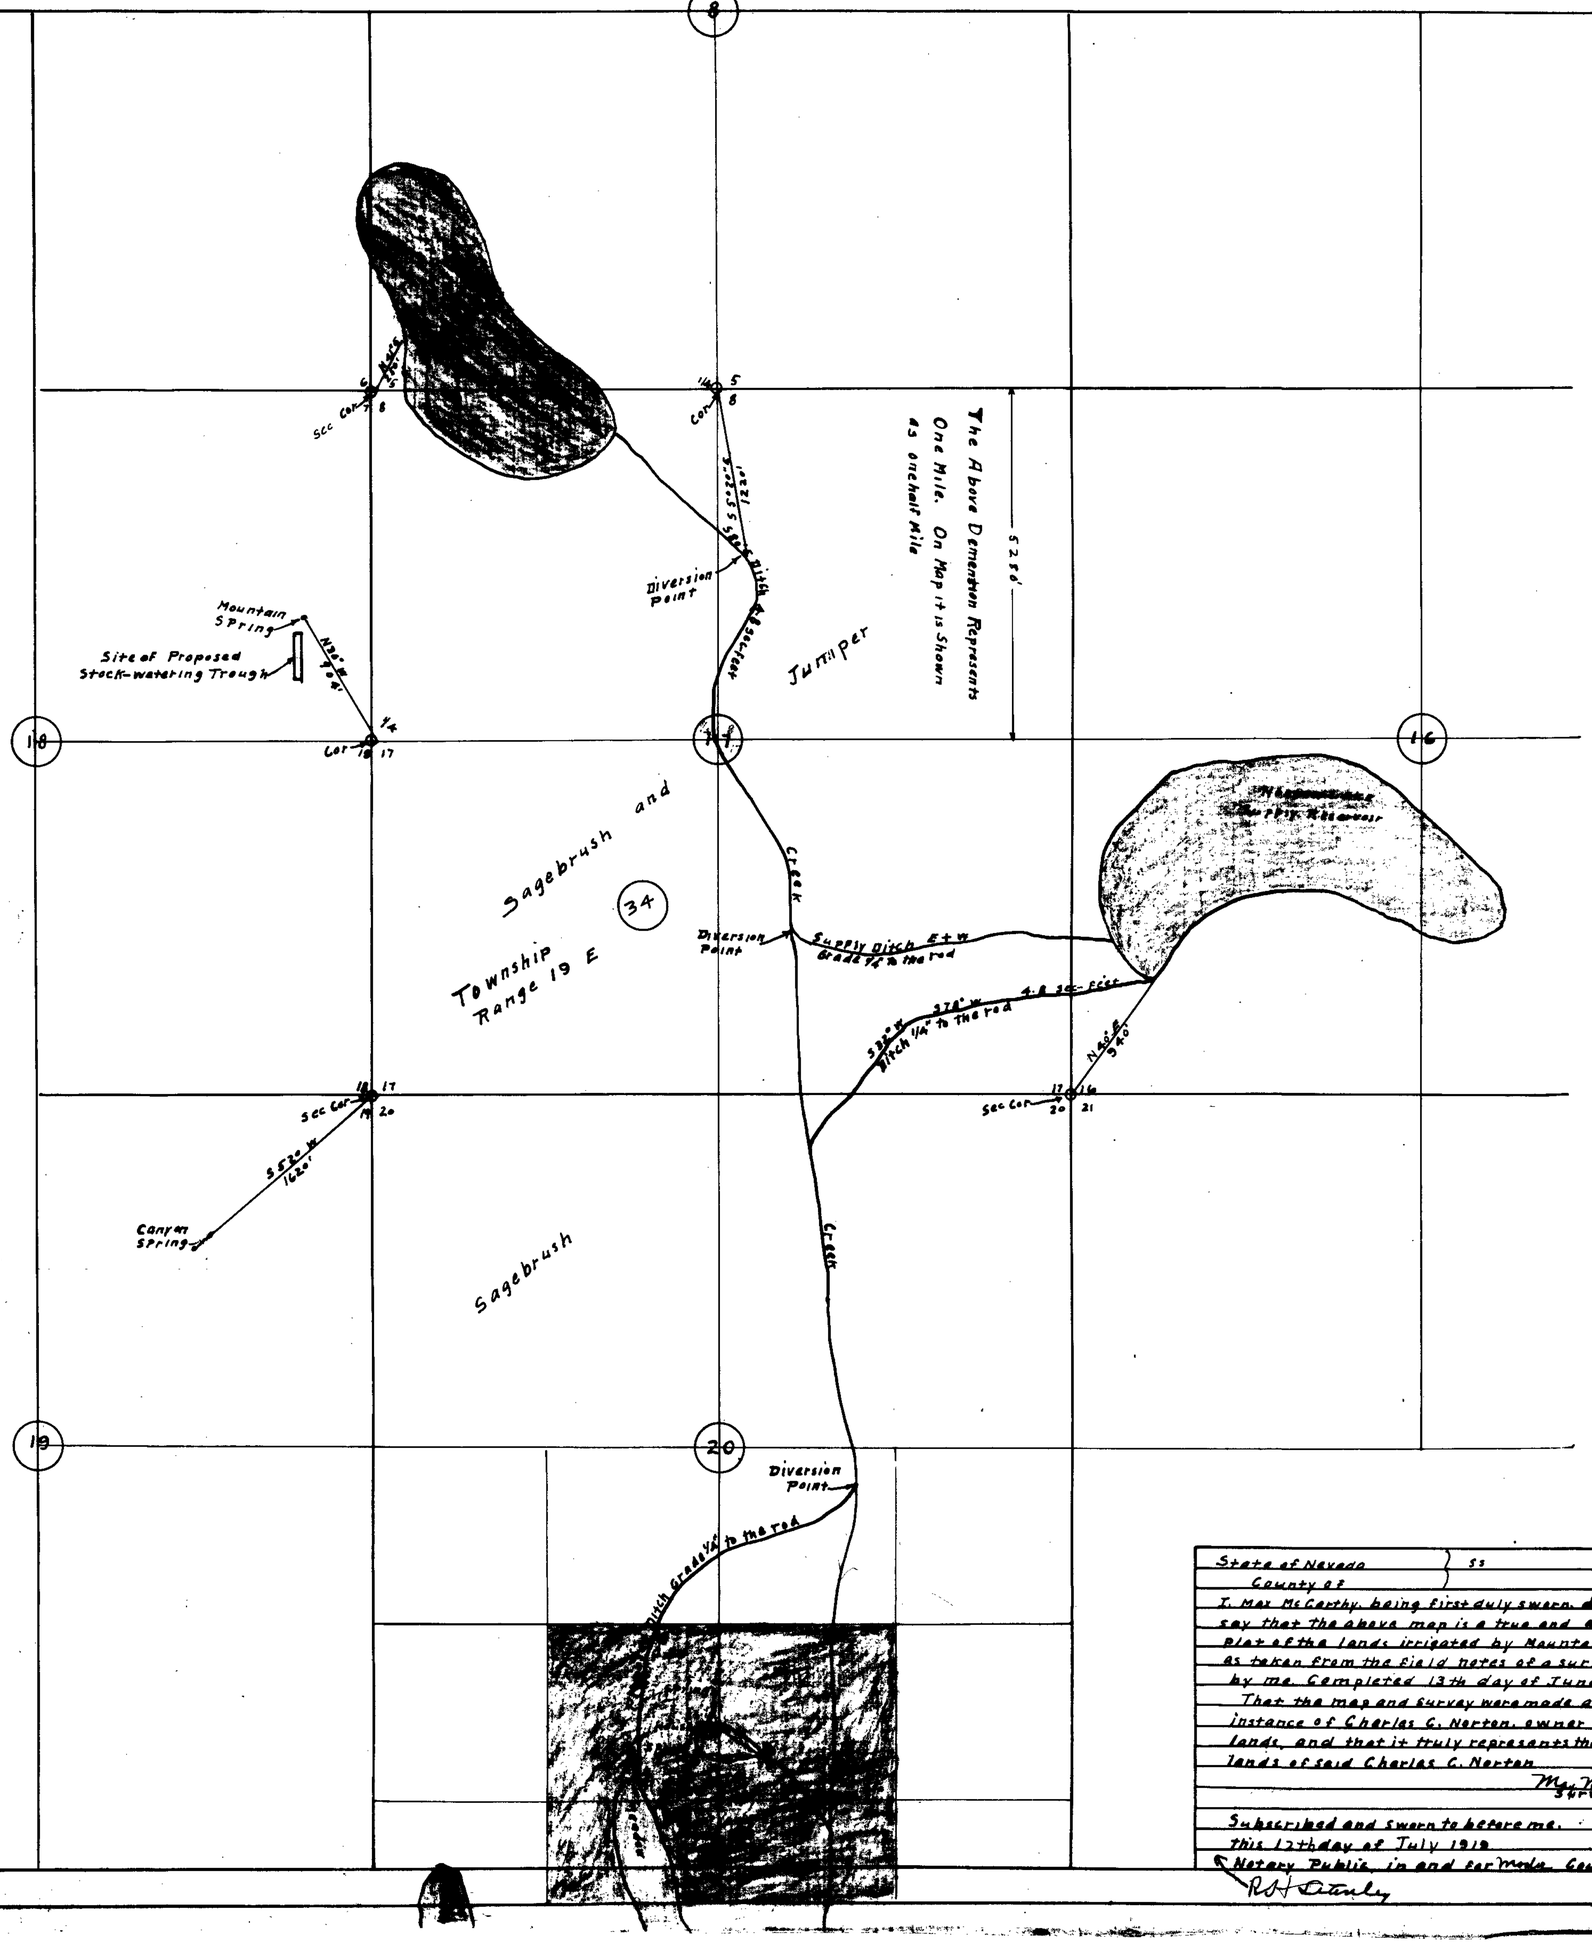

Certificate No. 587 BK4 Issued 2-8-22.
for 0.004 c.f.s.

State of Nevada } ss
County of

I, Mac McCarthy, being first duly sworn, depose and say that the above map is a true and accurate plat of the lands irrigated by Mountain Spring, as taken from the field notes of a survey made by me. Completed 13th day of June 1919.
That the map and survey were made at the instance of Charles C. Norton, owner of the said lands, and that it truly represents the irrigated lands of said Charles C. Norton.

Mac McCarthy
Surveyor

Subscribed and sworn to before me.
this 17th day of July 1919
Notary Public in and for Mono County Cal
R H Stanley

Cultural Map
Mountain Spring, Serial No 5203
Property of Charles Norton
Sheepshead Nevada
For Stock-watering Purposes

Mac McCarthy Surveyor June 13 1919
All bearings are magnetic bearings
Scale 600' = 1 inch

5203