Section	Sub-division	Township	Range	cultivated Acreage	Description of culture	Date of First Culture

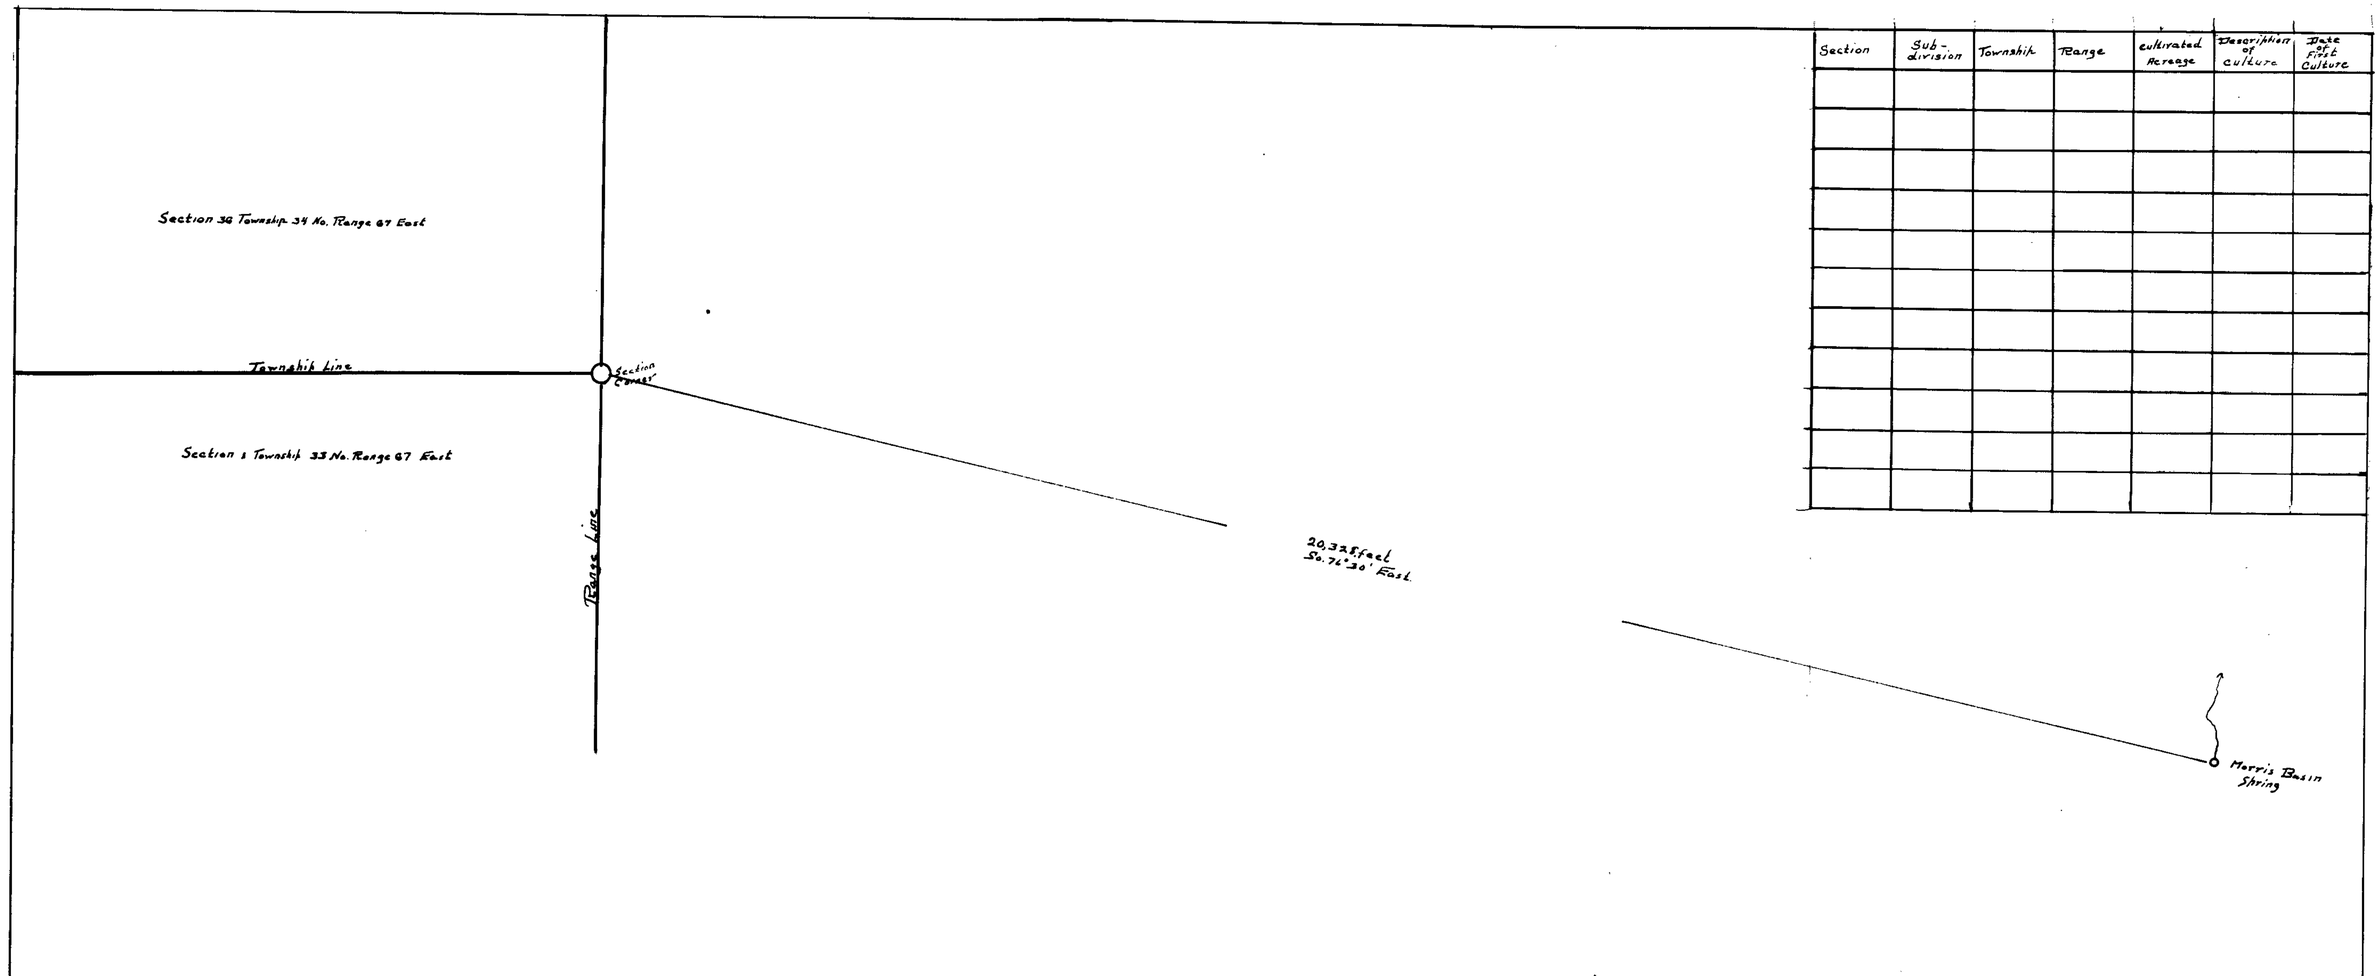

UNSURVEYED

State of Nevada
County of Elko ss.

I John W King, being first duly sworn, deposes and says that the above map is a true and accurate plat of the Stock-watering works, as taken from the field notes of survey made by me completed on the 30th day of August 1915; that such survey was made at the instance of Roy L Primeaux; that the map represents the works described in Application No 5211; together with the location of streams and ditches in the immediate vicinity.

John W King
surveyor

Subscribed and sworn to before me this, the 23rd day of July 1910

V. F. Wheeler
Notary Public in and for Elko County Nevada

ROY L. PRIMEAUX
MAP OF
MORRIS BASIN SPRING
UNSURVEYED
TUSCARORA NEVADA
SCALE-600 FT. 1- INCH

5211