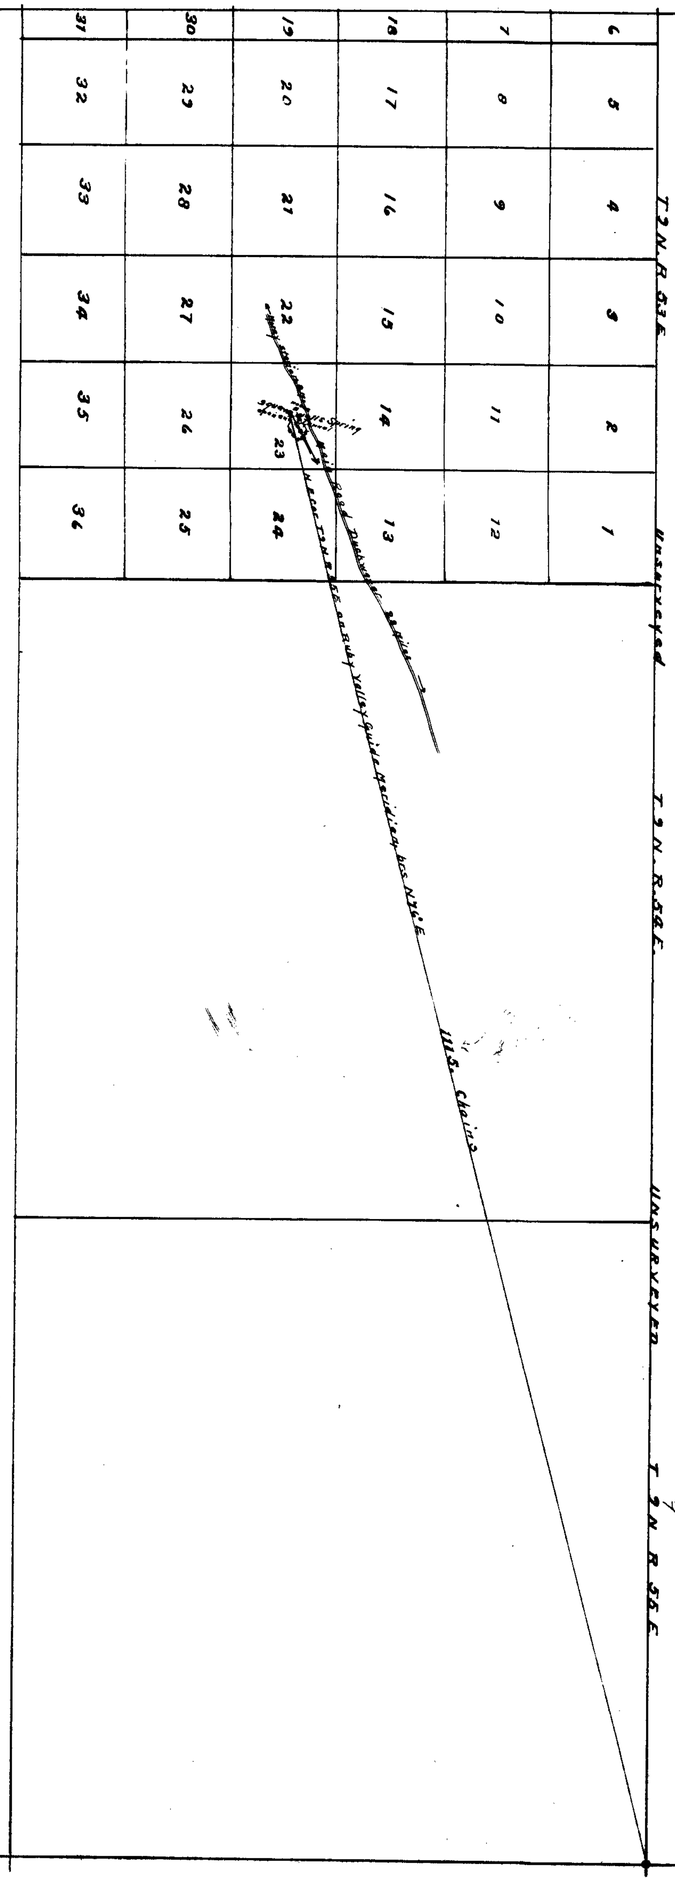

Sec	Twp	Range				
23	9 N	53				
Apr 6	Unsurveyed					

PLAT
OF
SQUAW WELLS SPRING.
OWNED BY MARTIN ETCHEMENDY
APPLICATION NO 5226
NYE COUNTY NEVADA.
SCALE 1 IN = 60 CHAINS

State of Nevada } SS
County of Eureka }

I Clarence Johnson, being first duly sworn depose and say that the above map is a true and accurate plat of the location of Squaw Wells Spring owned by Martin Etchemendy as taken from the field notes of a survey made by me on the 10th day of August 1921.
That the map and survey were made at the instance of Martin Etchemendy owner of said Spring and that it truly represents the location of said Spring

Clarence Johnson
State Water Right Surveyor

Subscribed and sworn to before me this 15 day of August 1921

W. R. Reynolds
Notary Public in and for Eureka County Nevada

FILED
Aug. 25, 1921
STATE ENGINEER'S OFFICE

Certificate No. 579 Bk. 4 2-8-22.
for 0.00445 c.f.s.

5226