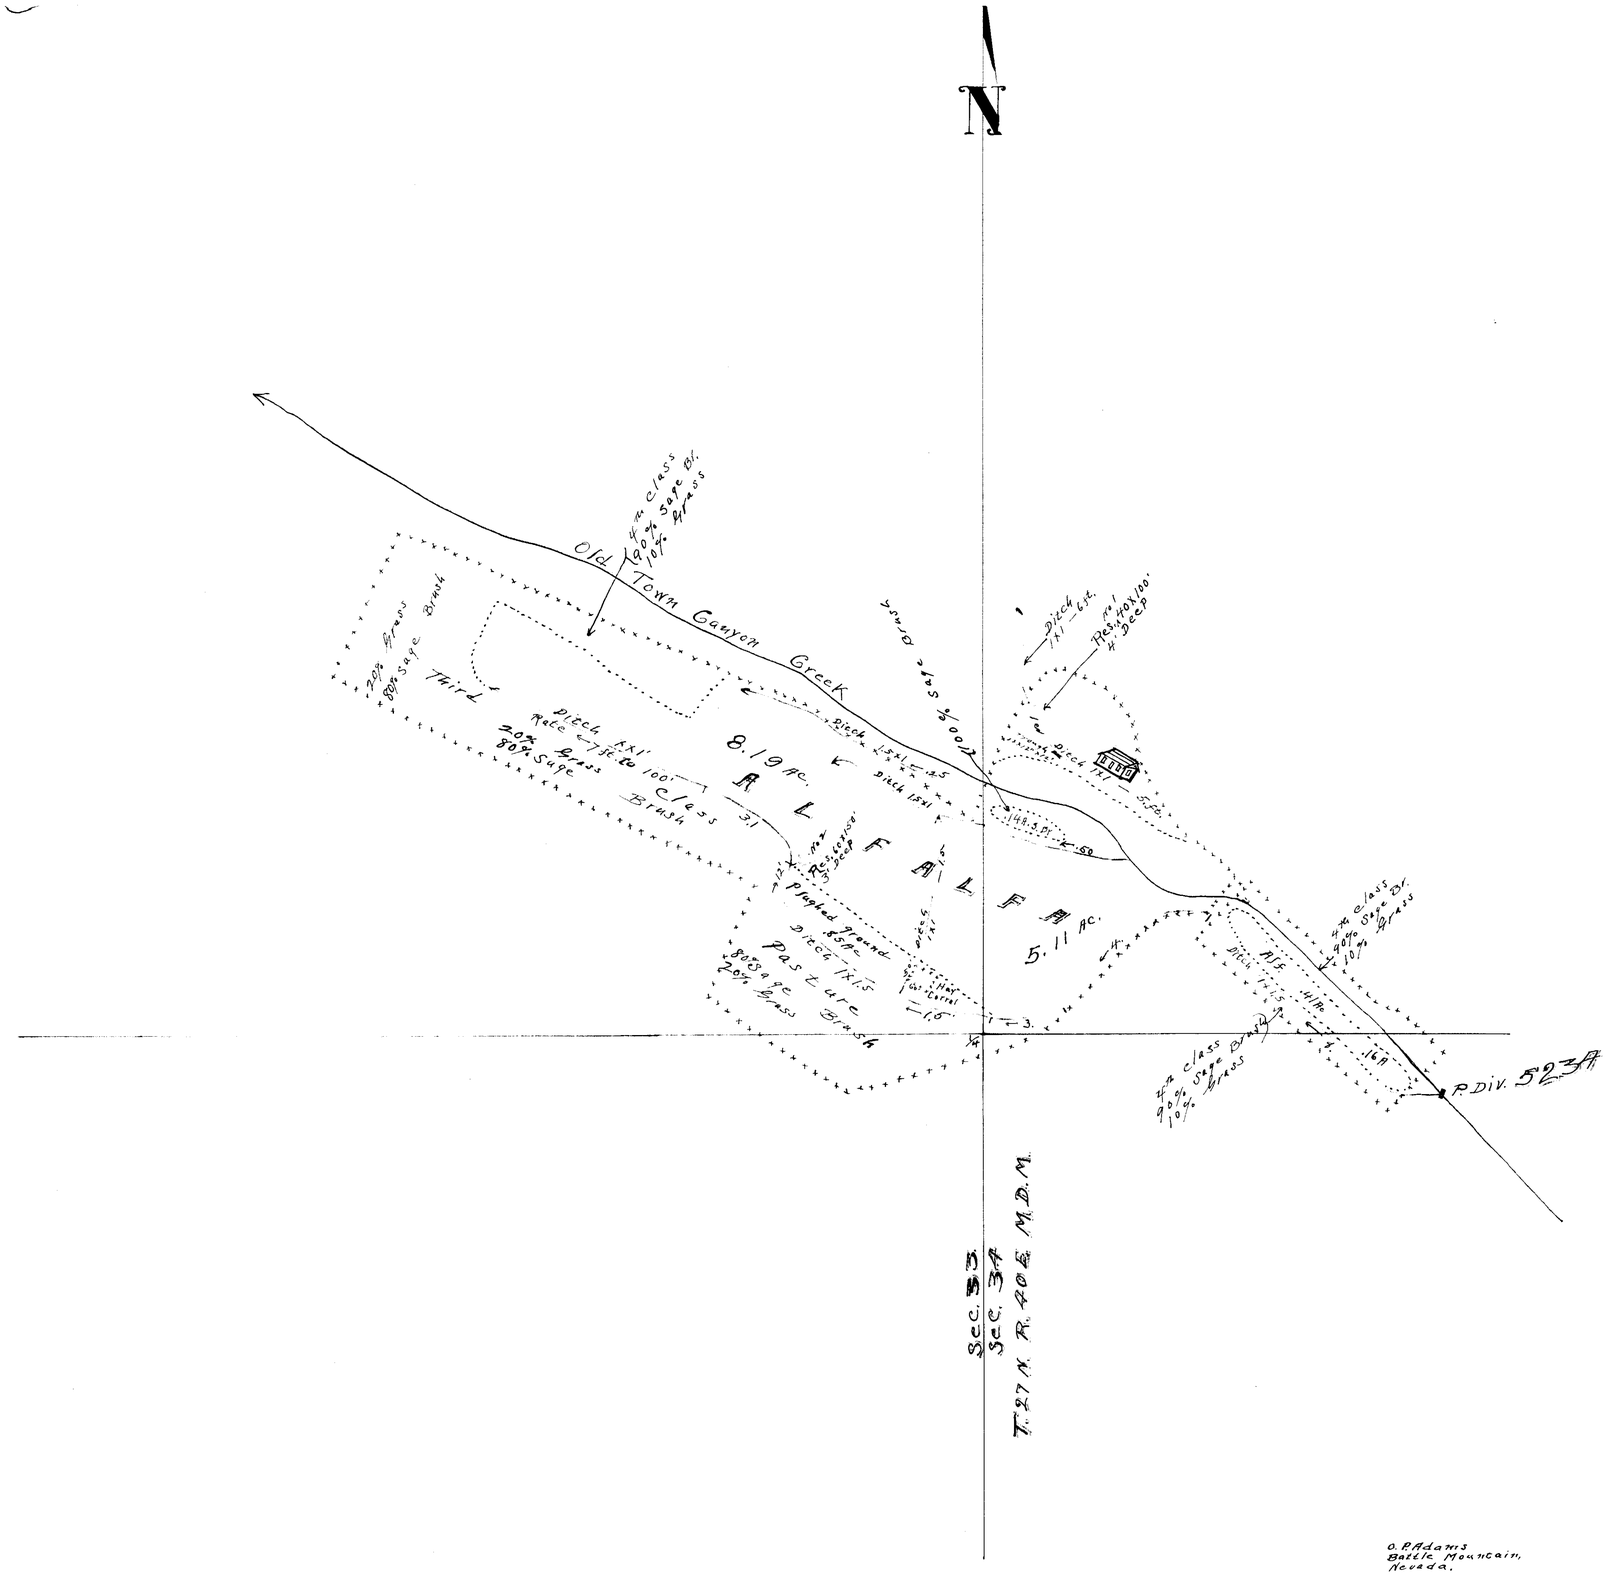

Sec.	Sub-division	T.	R.	Cultivated acreage	description of culture	Date of first culture
33	SE¼ NE¼	27N.	40E.	8.19	Alfalfa	
34	SW¼ NW¼	"	"	5.52	"	
"	NW¼ SW¼	"	"	.16	"	
33	SE¼ NE¼	"	"	.85	Ploughed &c	

State of Nevada ss.
County of Lander

I, O. P. Adams, being first duly sworn, depose and say, that the accompanying map is a true and accurate plat of the lands irrigated by Joseph Hermelien, as taken from the field notes of a survey made by me, completed on the 2nd day of December 1924.

That the map and survey were made at the instance of Joseph Hermelien, owner of said lands, and that it truly represents the irrigated lands of Joseph Hermelien.

O. P. Adams
surveyor.

Subscribed and sworn to before me, this 30 day of December 1924.

Ernest H. [illegible]
Notary Public, in and for Lander County, Nevada.
My Commission expires March 4-1925

CULTURE MAP OF JOSEPH HERMELIEN, WHOSE ADDRESS IS BATTLE MOUNTAIN, NEVADA. [UNSURVEYED] PORTION SECS. 33 AND 34, T. 27 N. R. 40 E. M.D.M.

SCALE
200 ft. TO ONE INCH

O. P. Adams
Battle Mountain,
Nevada.

FILED
Jan. 13, 1925

1093, Bk. 5 Jan. 31, 1925 for 0.1472 c.f.s., or 44.16 ac. ft.

81541 5234